
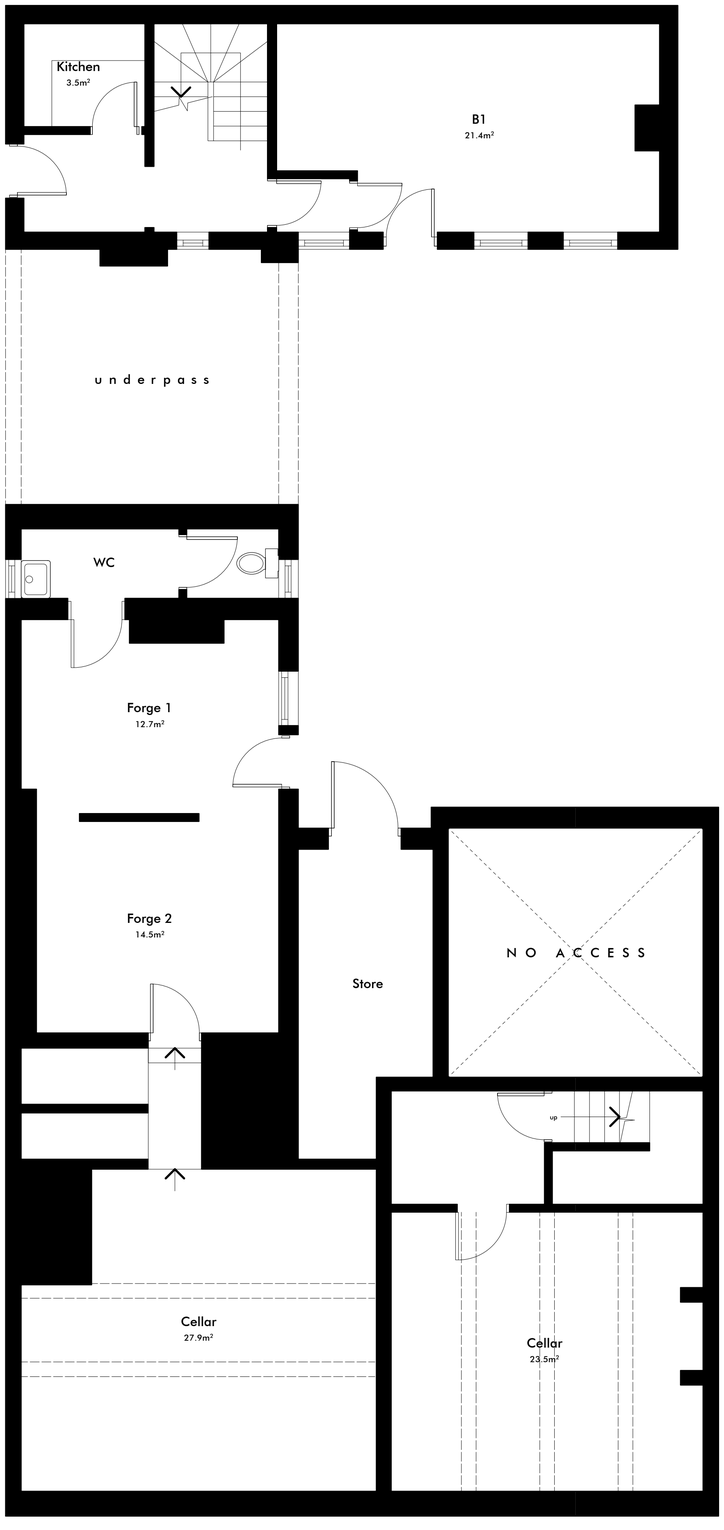


1 Cellar Plan
Scale: 1:50

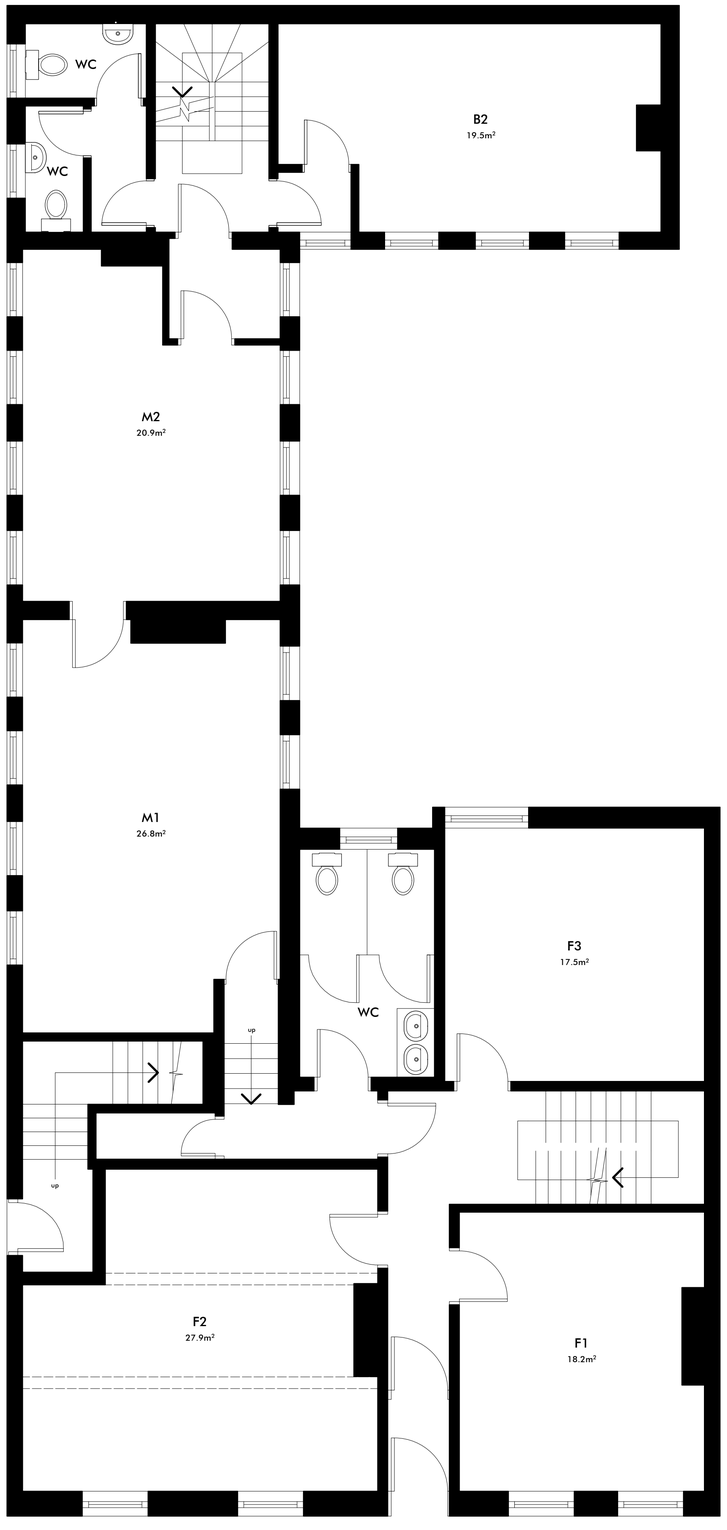

2 Ground Floor Plan
Scale: 1:50

0 1 2 3 4 5 m

Stage	Current Revision

Date	Rev	Description

Project	105 Arundel Street
Client	Miss Jackson
Drawing Title	Cellar & Ground
Project Ref	038
Drawing Number	A1000
Date	23/06/2026
Scale	1:50@A1 / 1:100@A4

YARD

Unit C4 Centenary Works, 150 Little London Road, Sheffield, United Kingdom, S8 0UJ
+44 (0) 7957 929 287
info@yardarchitecture.co.uk

Copyright Yard Architecture Limited. The information contained in this document may not be used, reproduced or distributed, in whole or in part, without the written consent of Yard Architecture. Only parties to which this document has been intentionally issued by Yard Architecture may use the information. Yard Architecture will not accept responsibility for any consequence of its unauthorised use.