


7 Stubbs Field,Shenley Brook End,
Milton Keynes MK5 7GG

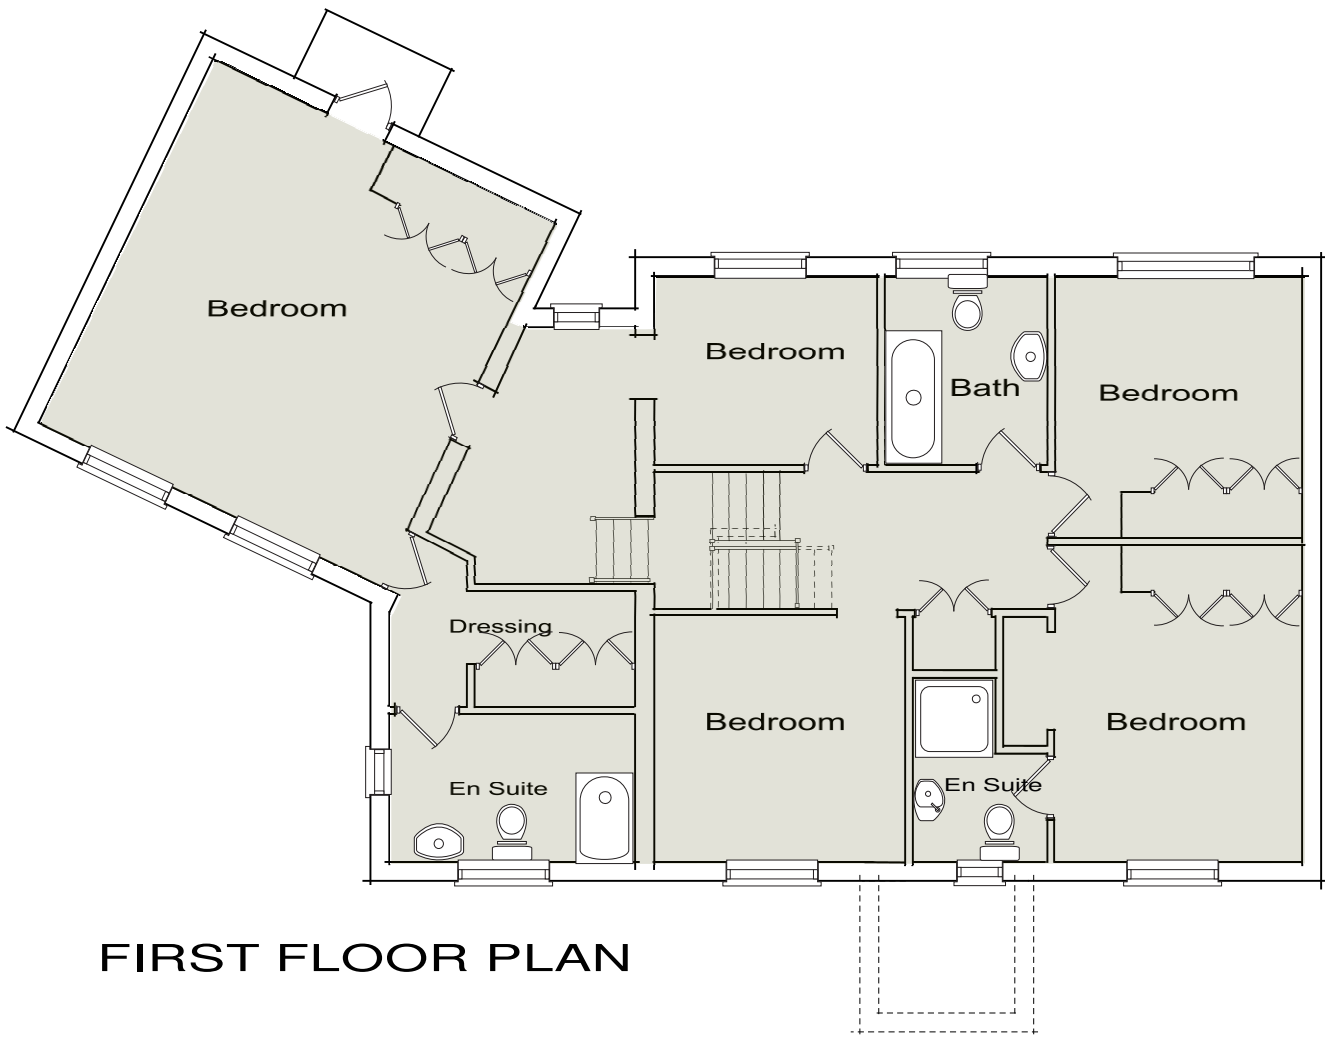

FIRST FLOOR PLAN

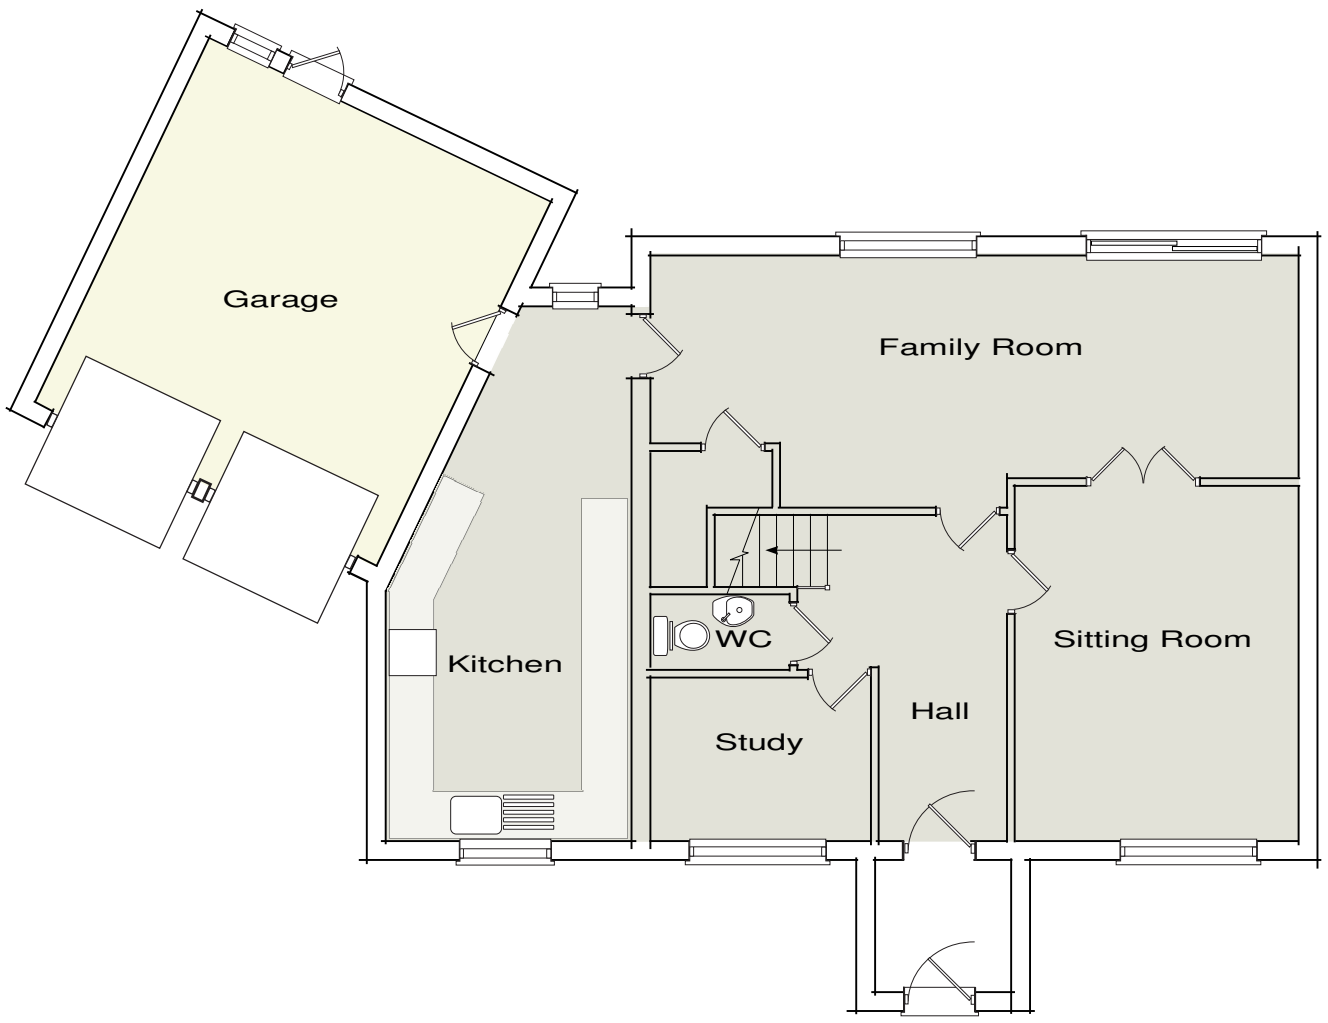

GROUND FLOOR PLAN

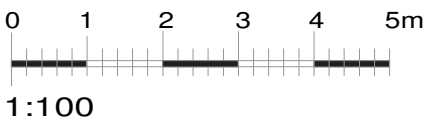

CHANGE OF USE

To Children's Home

7 Stubbs Field, Shenley Brook End,
Milton Keynes MK5 7GG

Scale: 1:100 @ A3
Drawing no: 25/2704/03
Date: '25