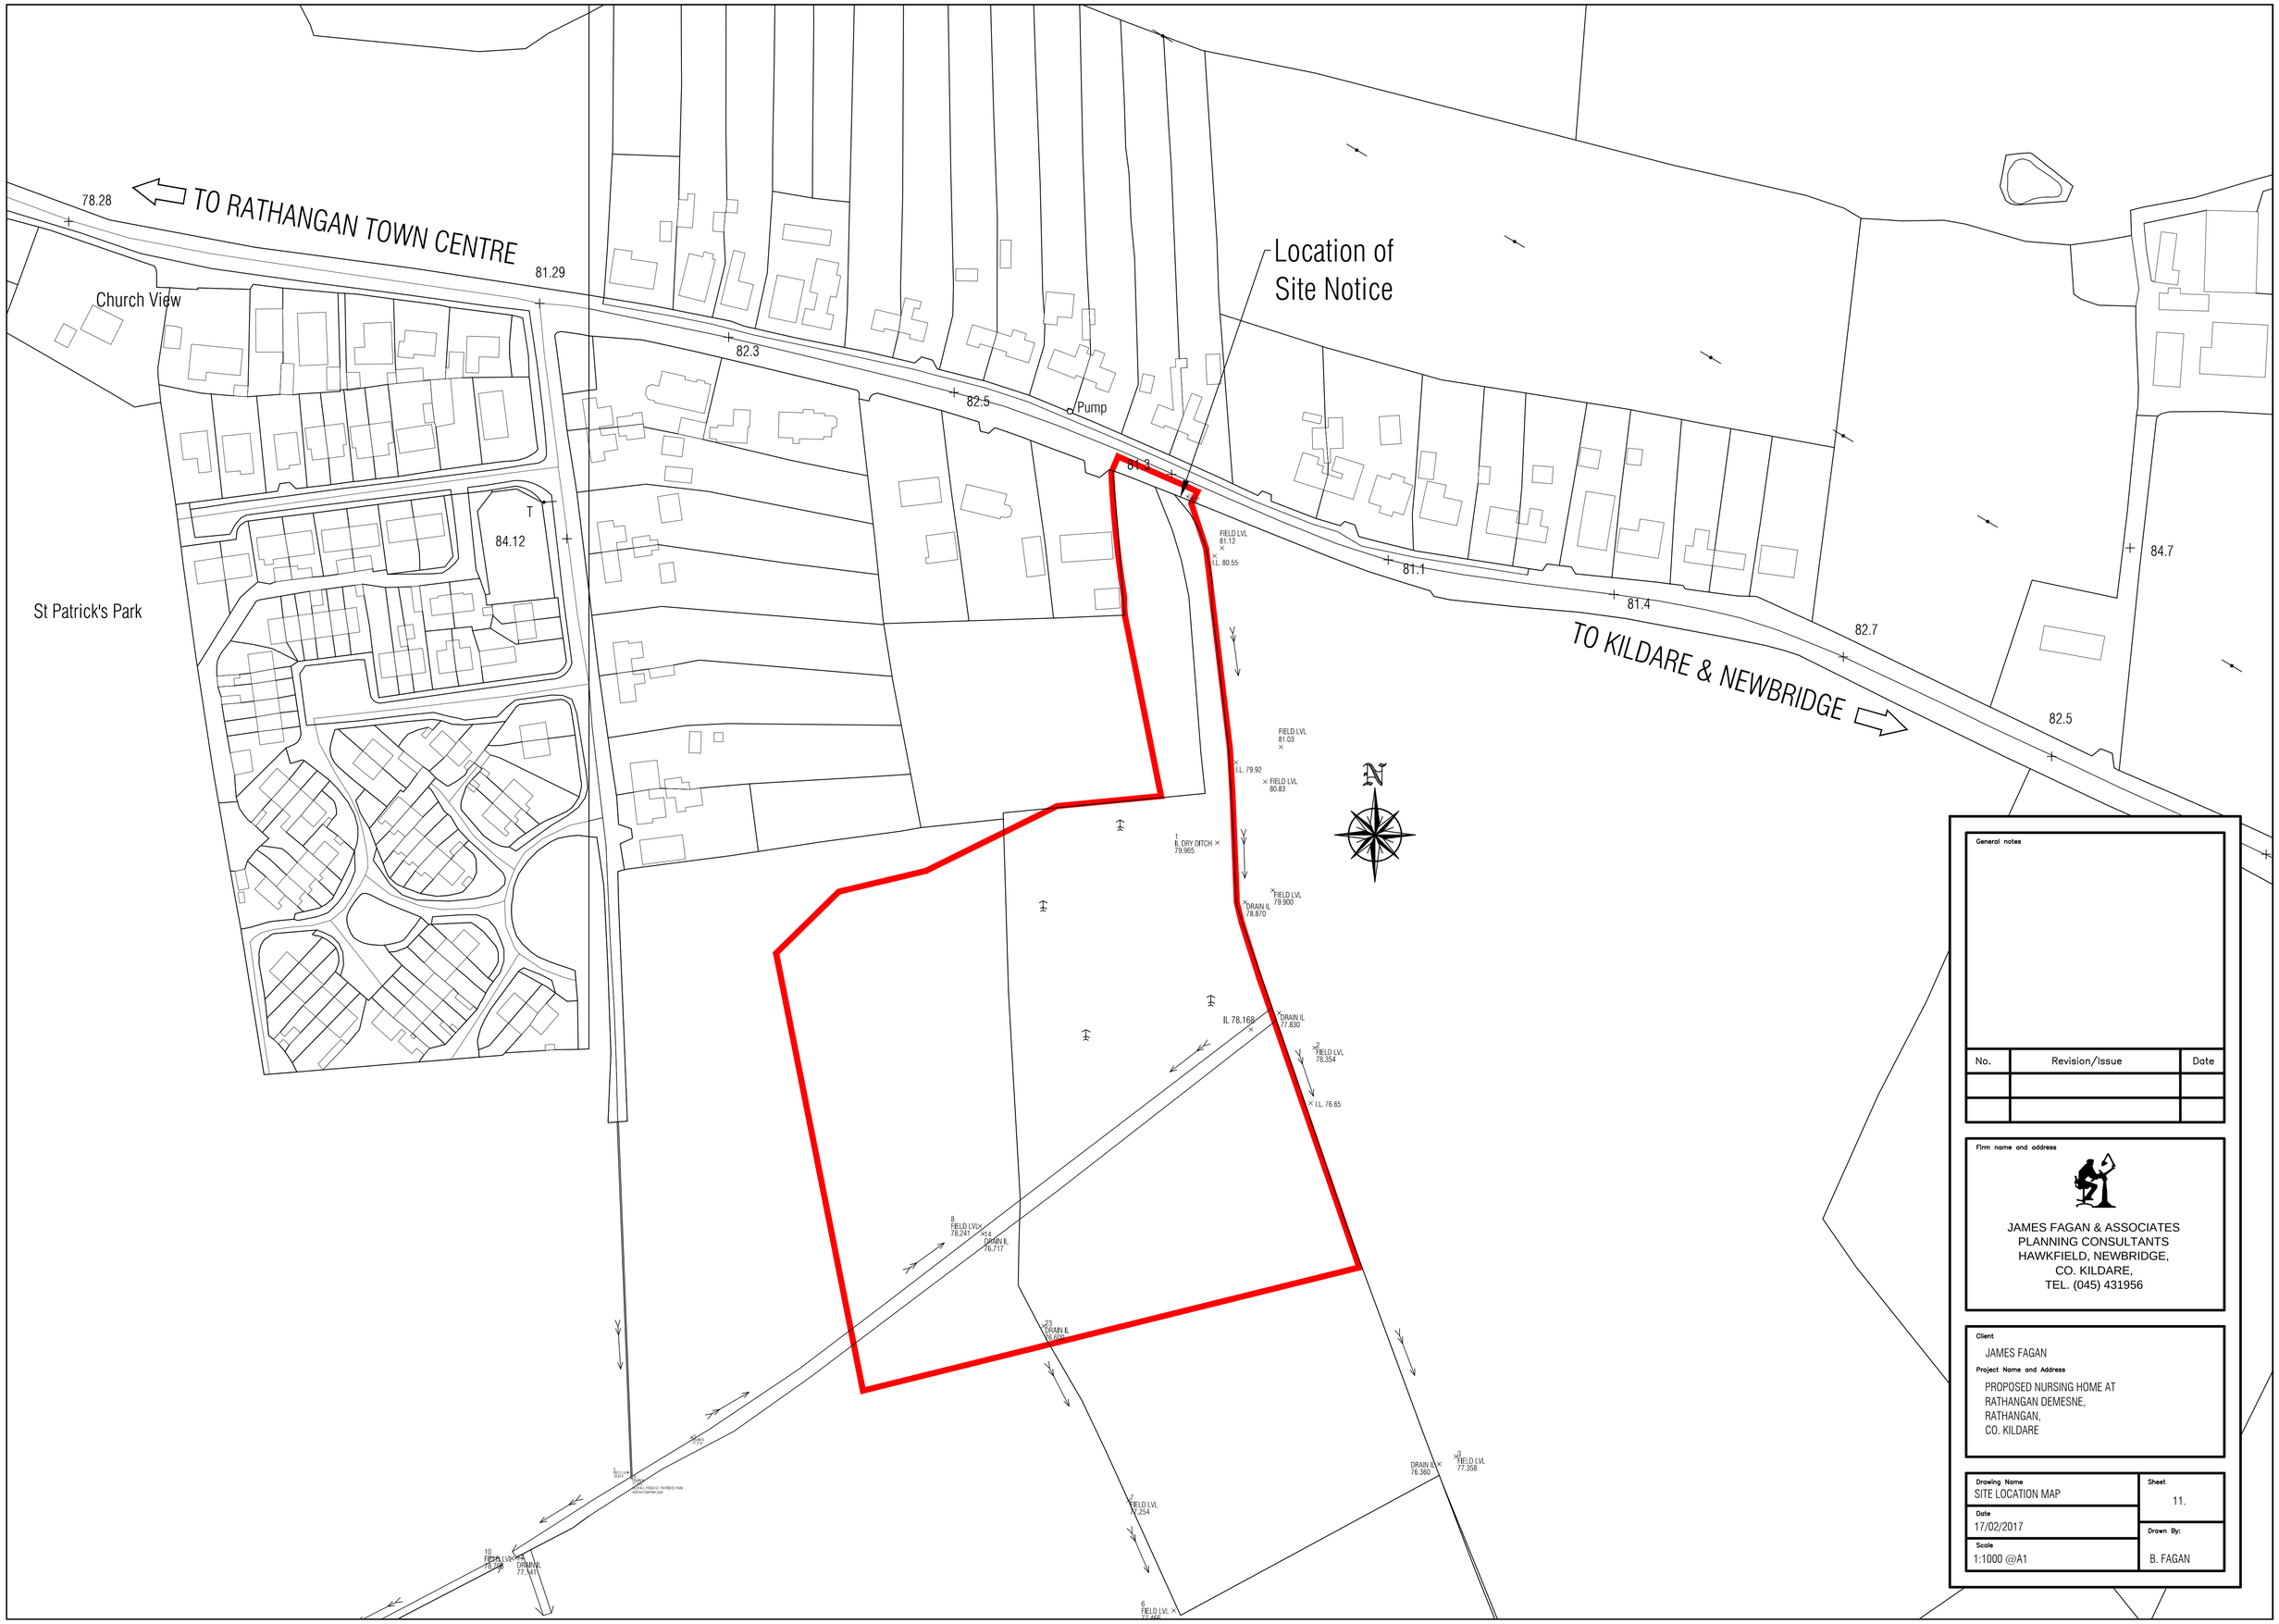


General notes

| No. | Revision/Issue | Date |
|---|---|---|
| | | |
| | | |

Firm name and address

JAMES FAGAN & ASSOCIATES
PLANNING CONSULTANTS
HAWKFIELD, NEWBRIDGE,
CO. KILDARE,
TEL. (045) 431956

Client

JAMES FAGAN

Project Name and Address

PROPOSED NURSING HOME AT
RATHANGAN DEMESNE,
RATHANGAN,
CO. KILDARE

| | |
|---|---|
| Drawing Name<br>SITE LOCATION MAP | Sheet<br>11. |
| Date<br>17/02/2017 | Drawn By:<br>B. FAGAN |
| Scale<br>1:1000 @A1 | |