GROUND FLOOR

NEALES WASTE

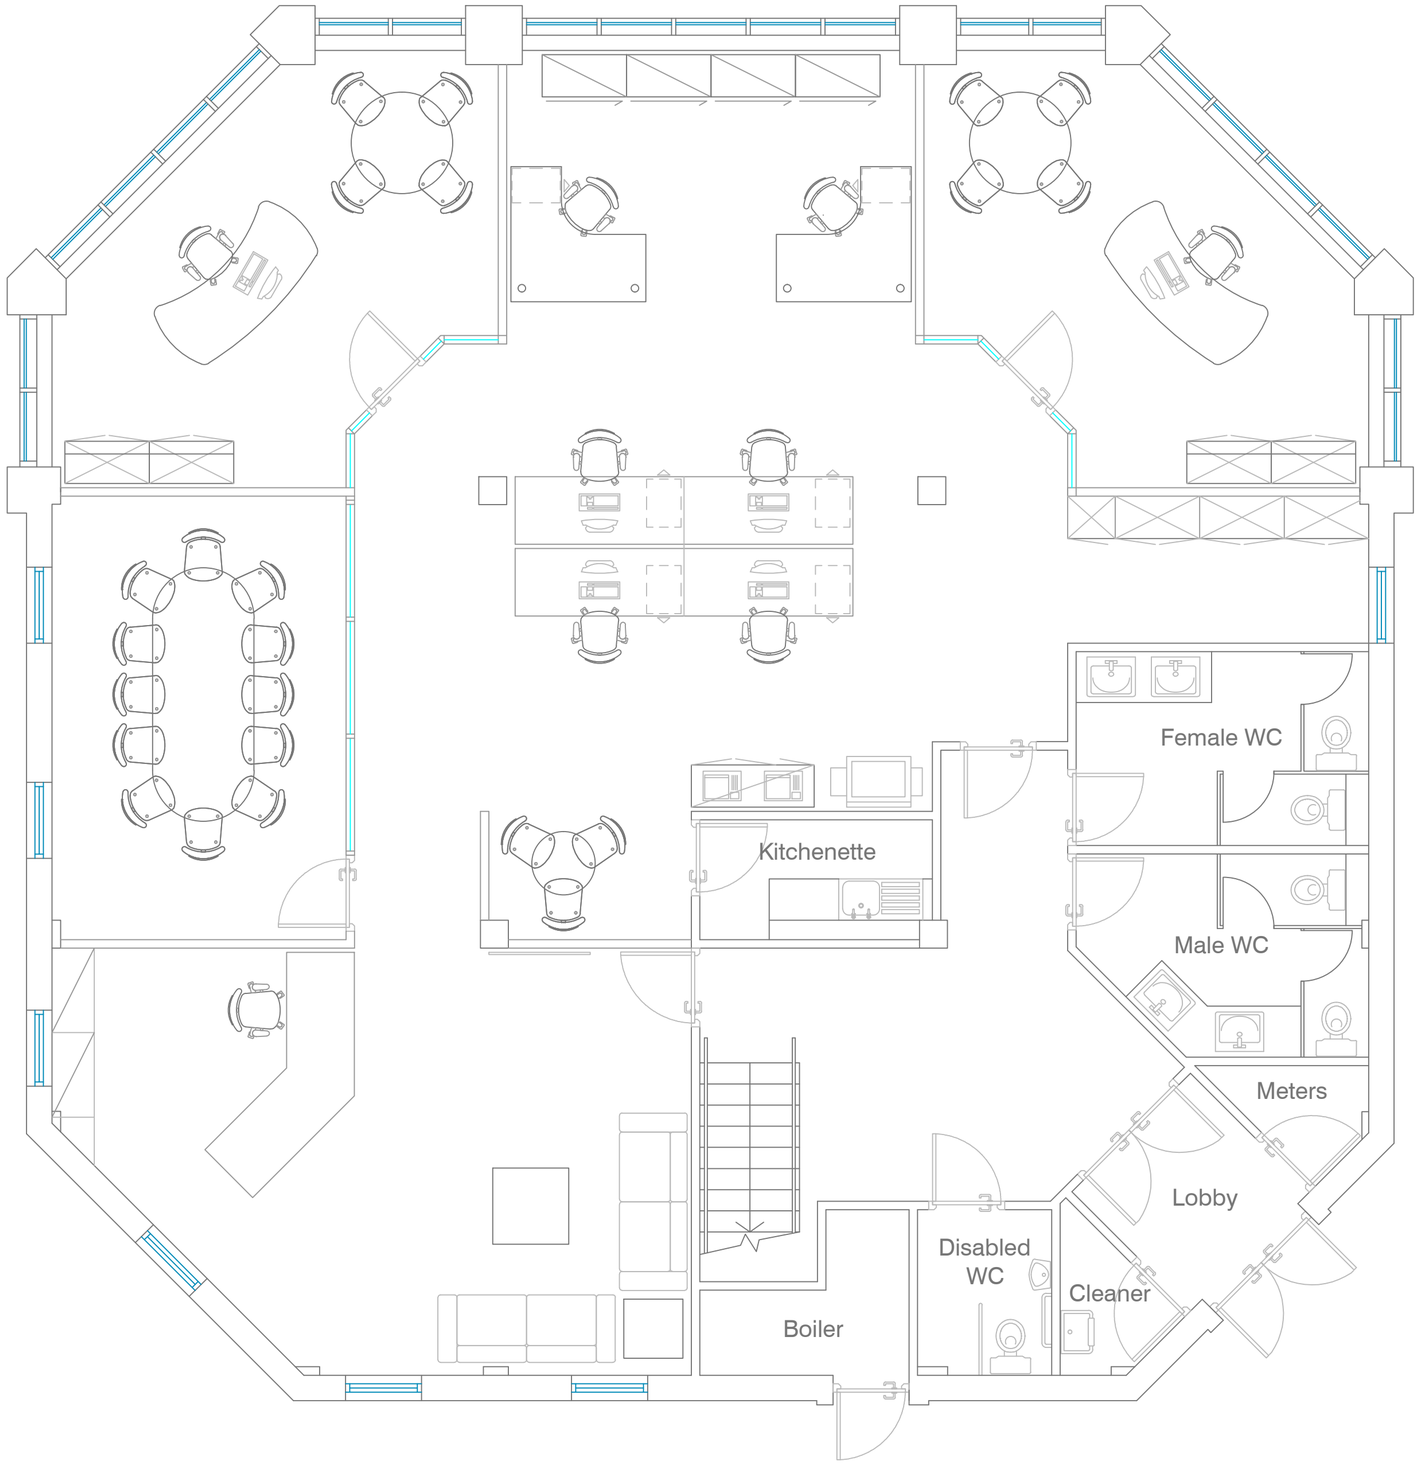

t:\design\clients\n\neales waste management\ground floor\master layout\master layout 01

This drawing and design is the property of Coulter Office Interiors Ltd and should not be produced without written permission. Contractors are to check all levels and dimensions on site prior to site works commencement.

DO NOT SCALE THIS DRAWING

notes.

rev. date.

client.

Neales Waste Management

project.

Ground Floor
Aspinall House

title.

Existing Layout

date. scale.

09.07.12 1:50

coulterofficeinteriors.
DEFINE.]//DESIGN.][.DELIVER//

unit 10, roman way
longridge road, preston
lancashire pr2 5bb
t. 01772 702555
f. 01772 702666
e. info@coulteroffice.co.uk

dwg.no.

NW.00