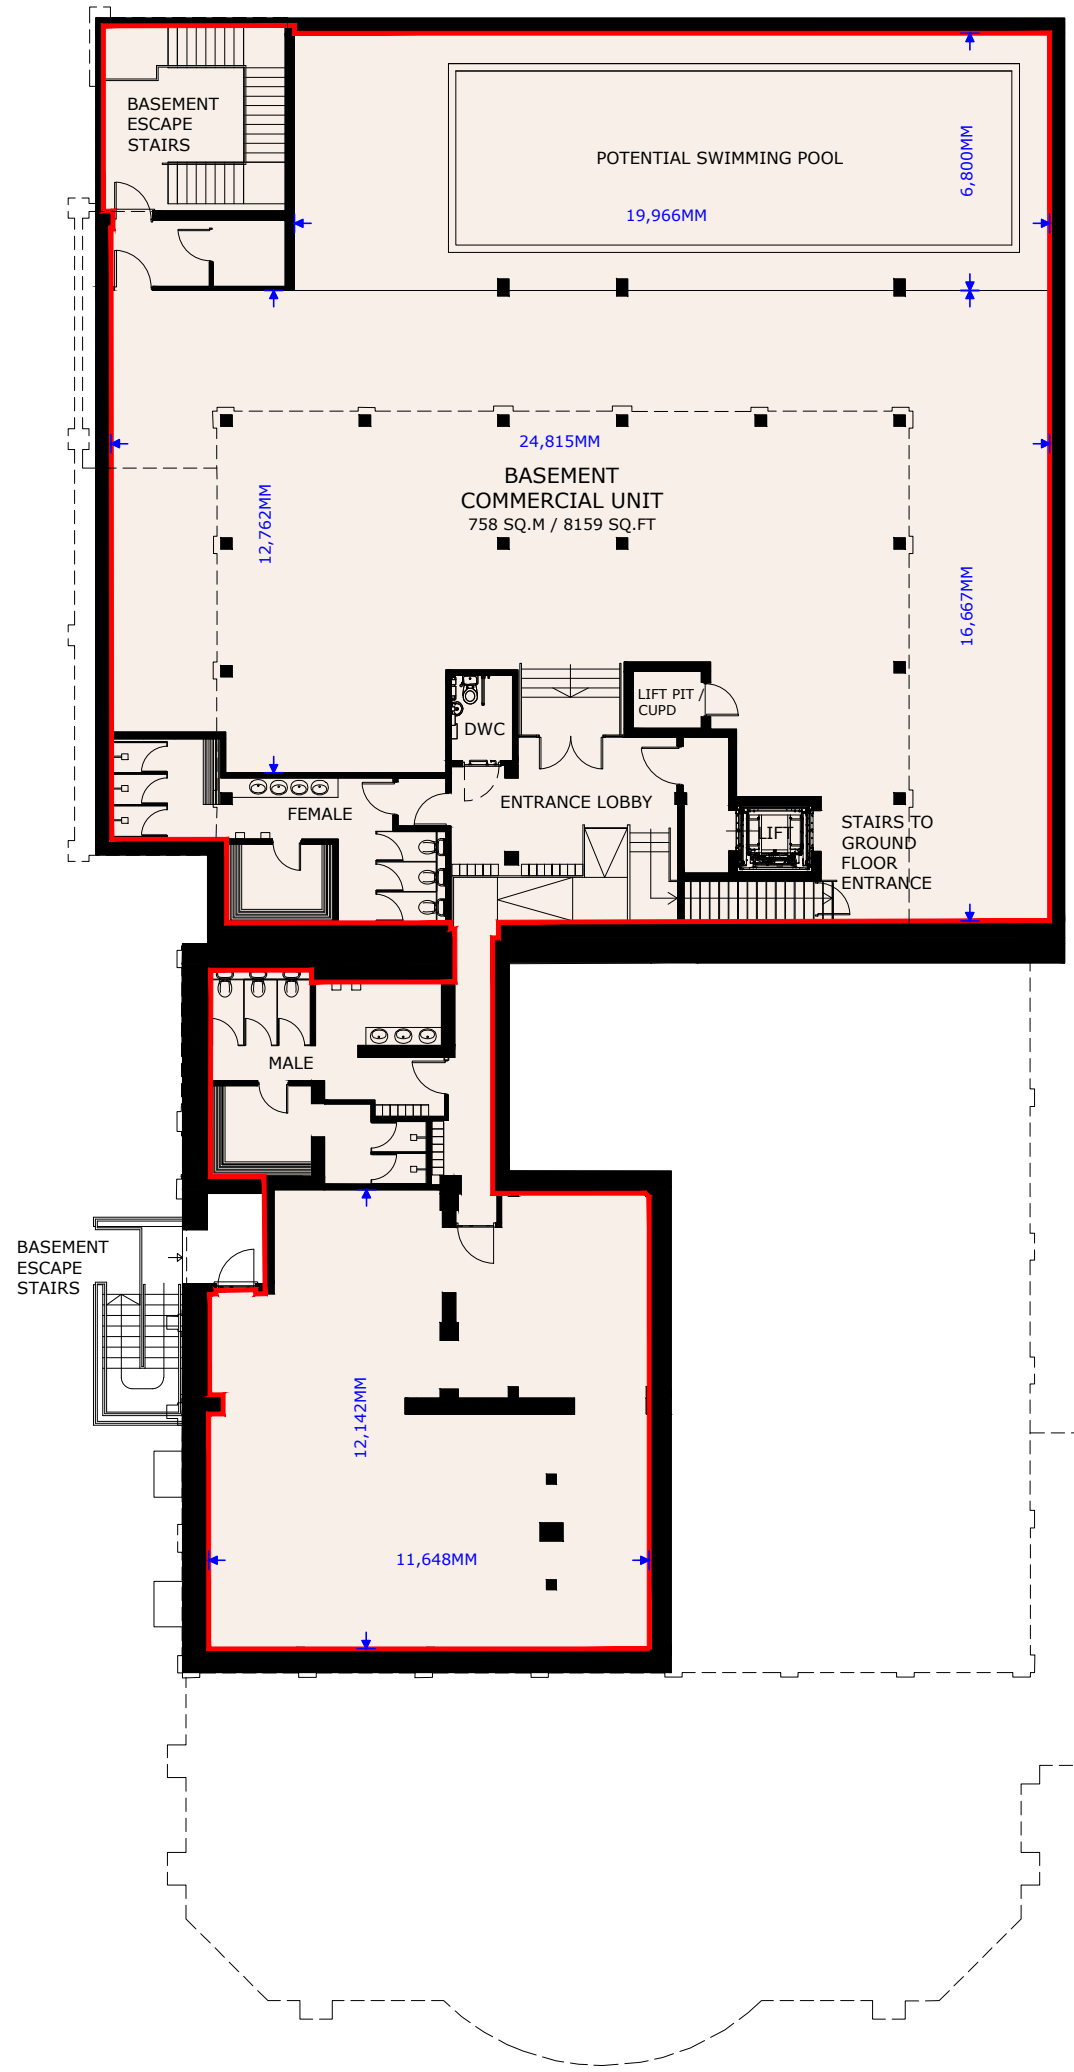


1:200

0m 5.0 10.0 20.0m

PROPOSED MARKETING PLANS

STONE Me!
ARCHITECTURE & INTERIOR DESIGN
STONE ME LIMITED, 5 FOUNTAIN LANE
HOCKLEY, ESSEX SS5 4ST
Tel: 01702 203333 E: info@stoneme.com
W: www.stoneme.com

Project:	THE GRAND - BROADWAY LEIGH-ON-SEA ESSEX SS9 1PJ
Client:	BLUEPRINT BUILDING SERVICES
Drawing:	**PROPOSED BASEMENT COMMERCIAL UNIT**
Project Start Date	14.10.2022
Project Architect:	P. J. Wyatt
Drawing Checked By:	
Scale:	1:200 @ A3
Project No:	1622
Drawing No:	M1