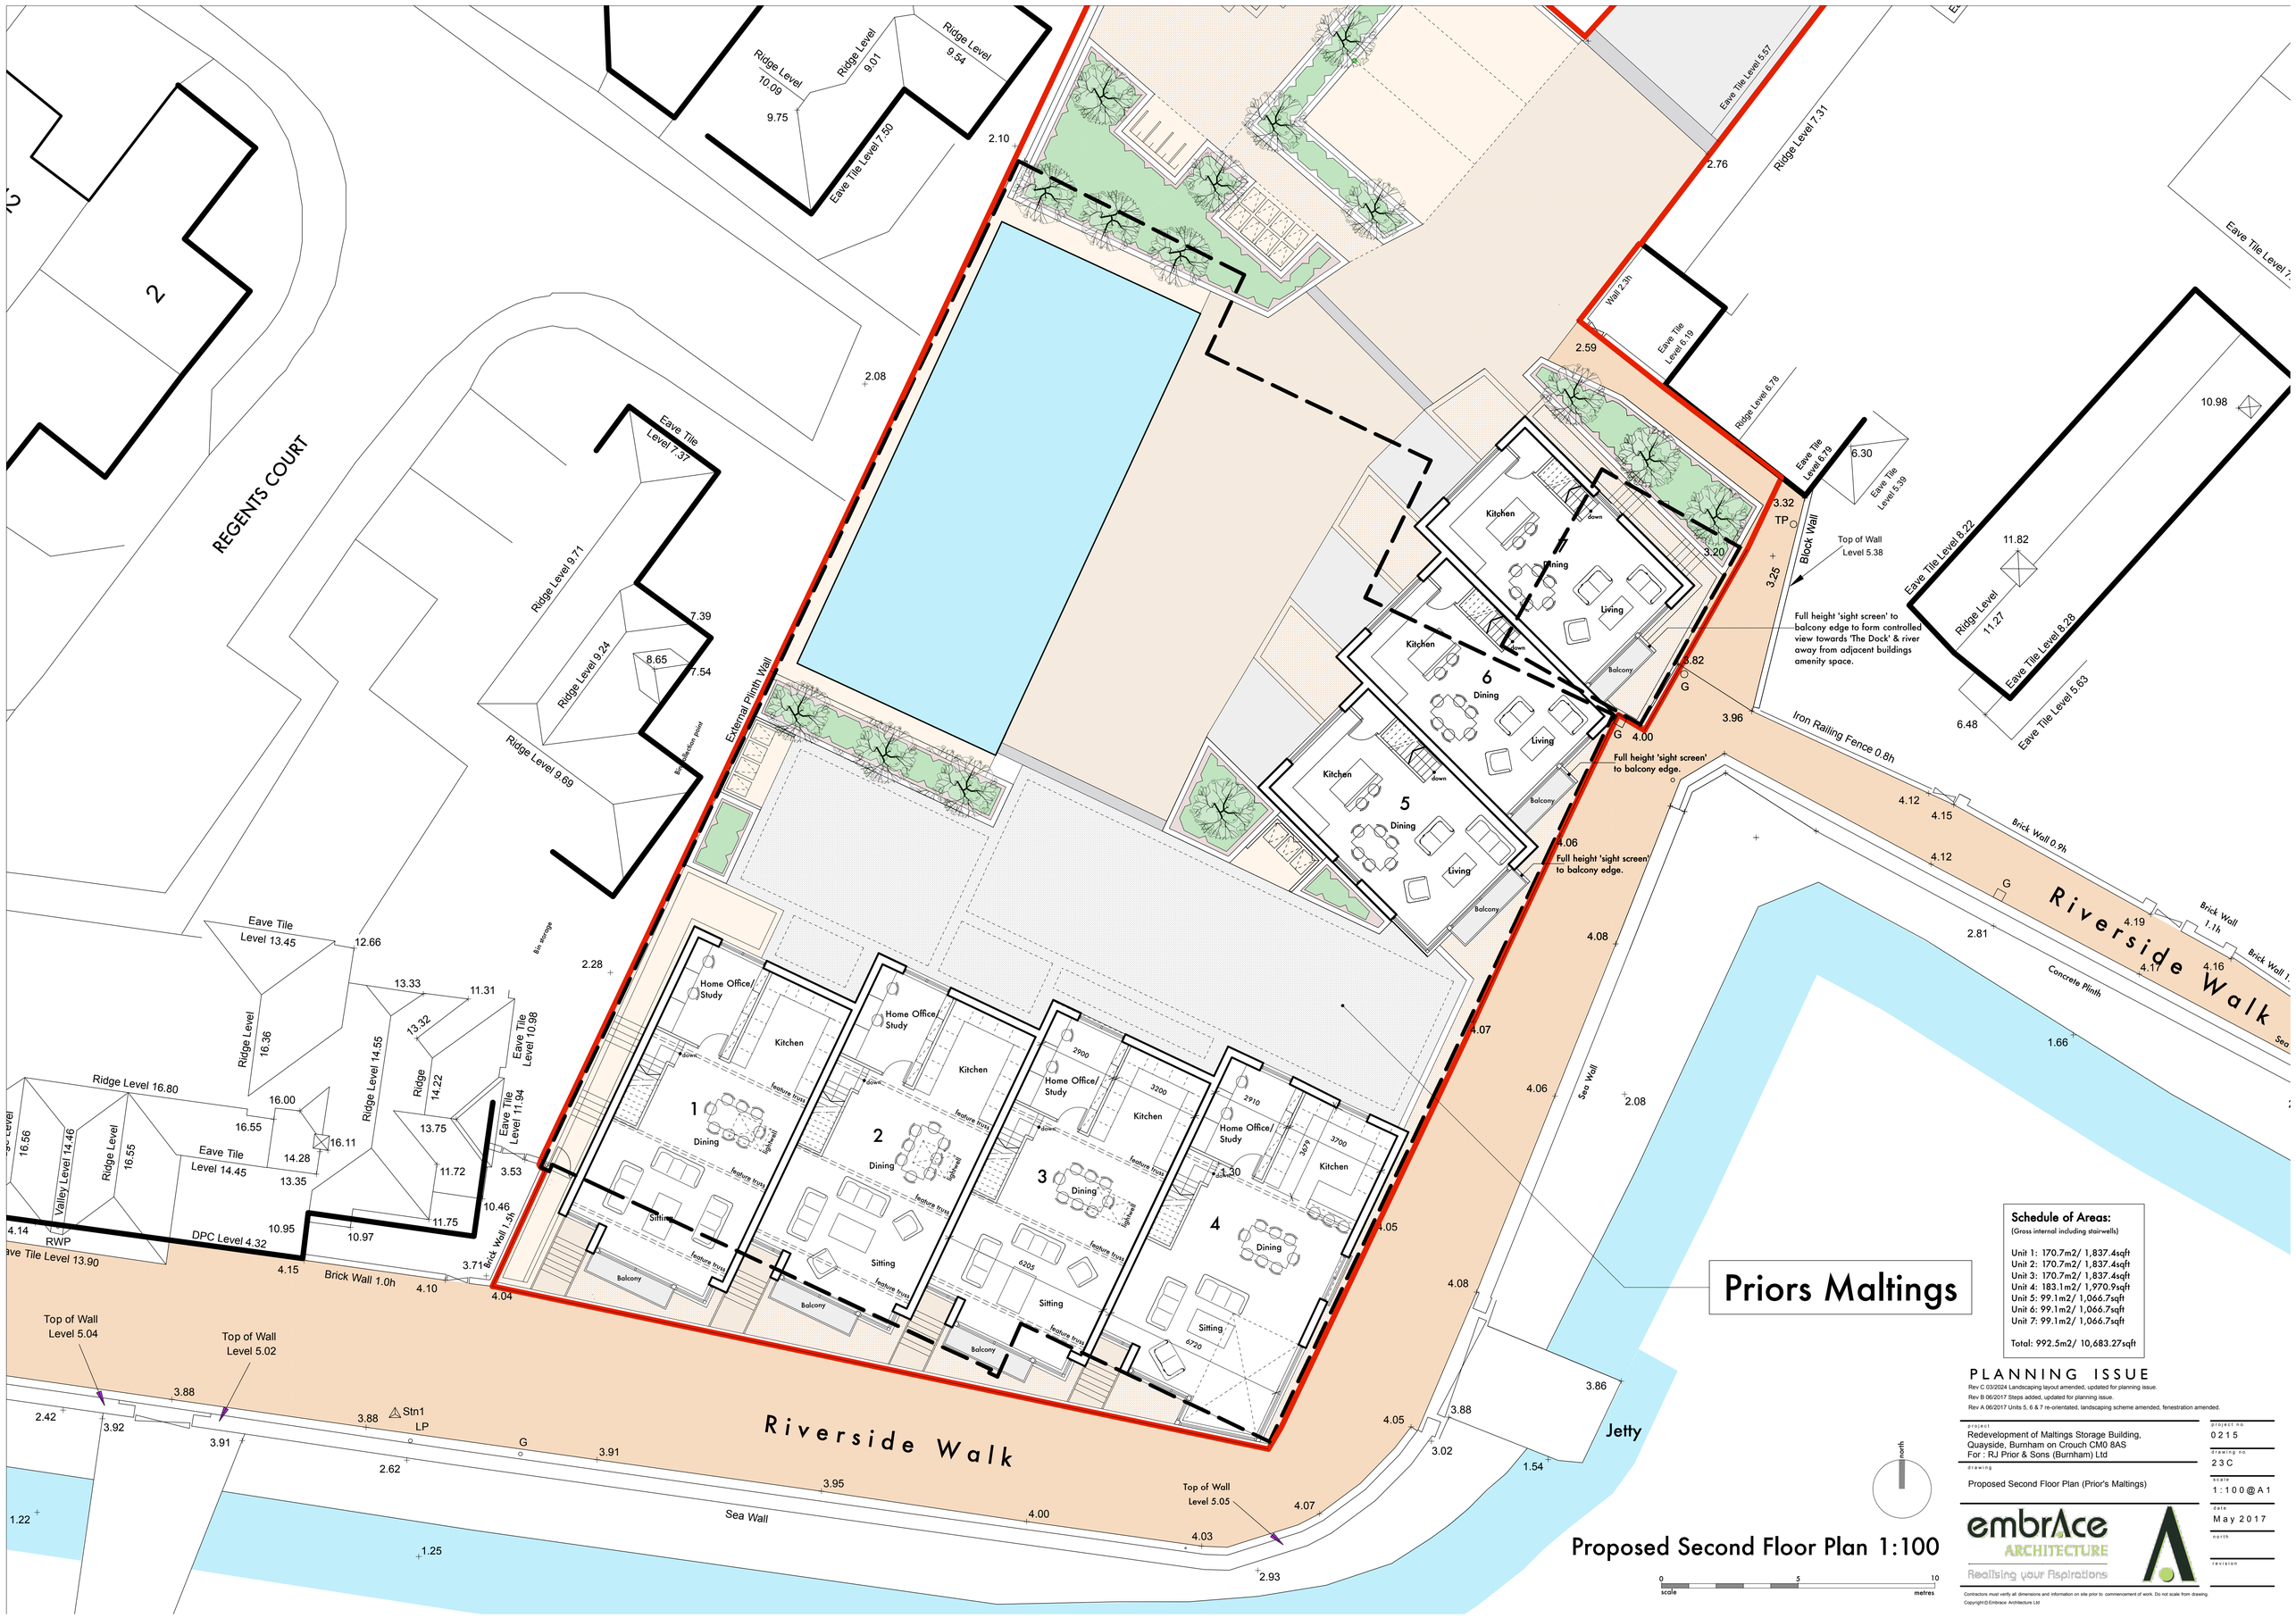

Priors Maltings

Schedule of Areas:

(Gross internal including stairwells)

Unit 1: 170.7m2/ 1,837.4sqft
Unit 2: 170.7m2/ 1,837.4sqft
Unit 3: 170.7m2/ 1,837.4sqft
Unit 4: 183.1m2/ 1,970.9sqft
Unit 5: 99.1m2/ 1,066.7sqft
Unit 6: 99.1m2/ 1,066.7sqft
Unit 7: 99.1m2/ 1,066.7sqft

Total: 992.5m2/ 10,683.27sqft

PLANNING ISSUE

Rev C 03/2024 Landscaping layout amended, updated for planning issue.
Rev B 06/2017 Steps added, updated for planning issue.
Rev A 06/2017 Units 5, 6 & 7 re-orientated, landscaping scheme amended, fenestration amended.

project
Redevelopment of Maltings Storage Building,
Quayside, Burnham on Crouch CM0 8AS
For : RJ Prior & Sons (Burnham) Ltd

drawing
Proposed Second Floor Plan (Prior's Maltings)

project no.
0215

drawing no.
23C

scale
1:100@A1

date
May 2017

north

revision

embrAce ARCHITECTURE
Realising your Aspirations

Contractors must verify all dimensions and information on site prior to commencement of work. Do not scale from drawing.

Copyright © Embrace Architecture Ltd

Proposed Second Floor Plan 1:100

0 5 10
scale metres