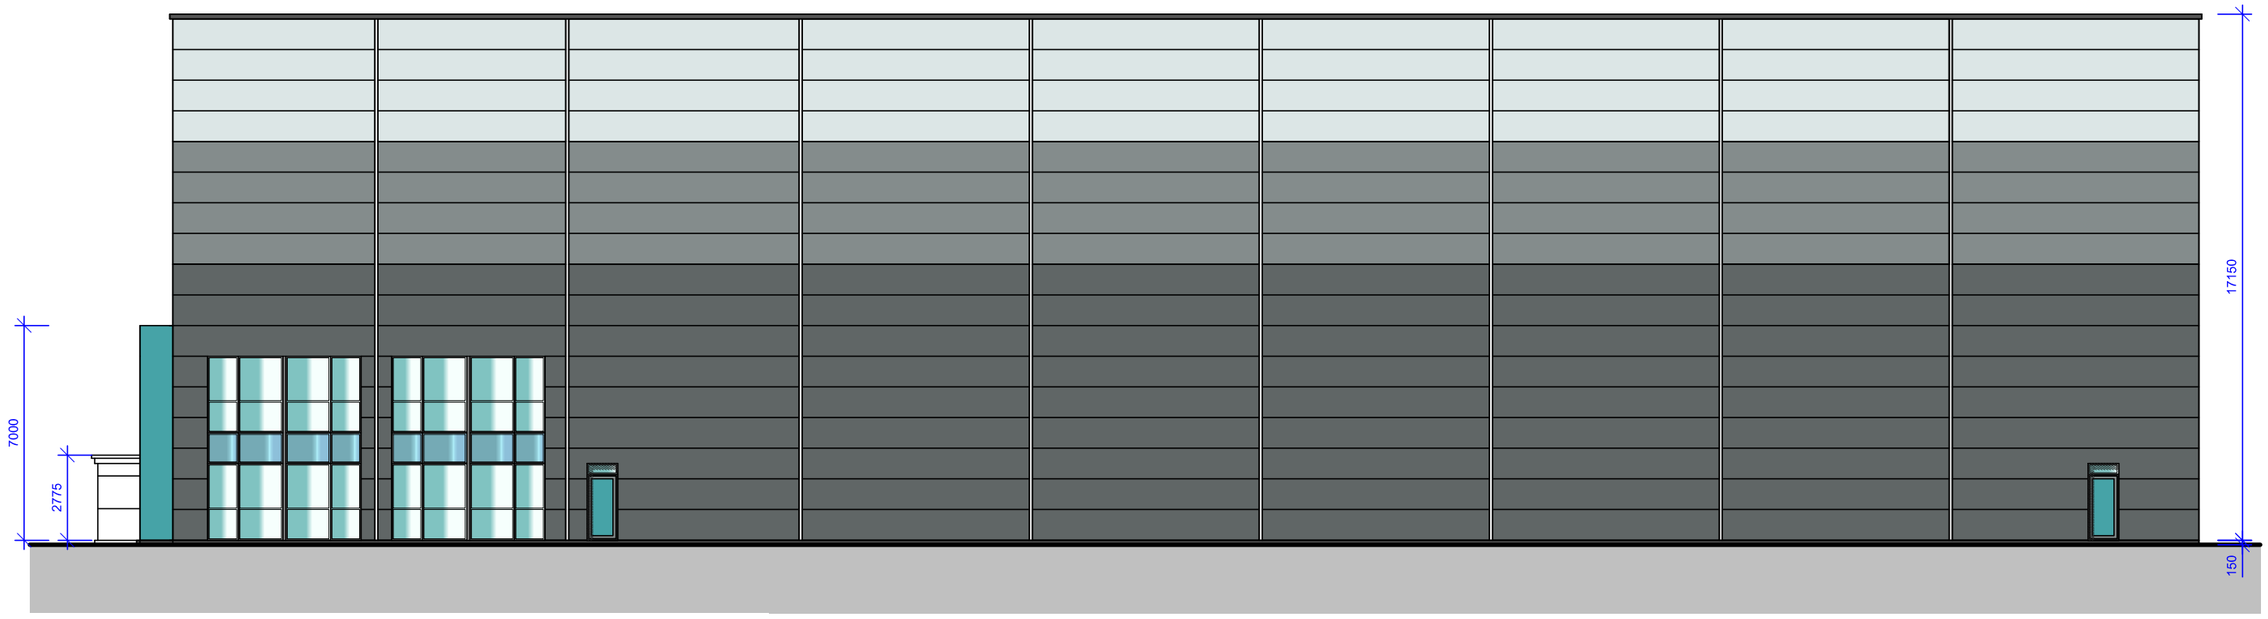

PROPOSED EAST ELEVATION

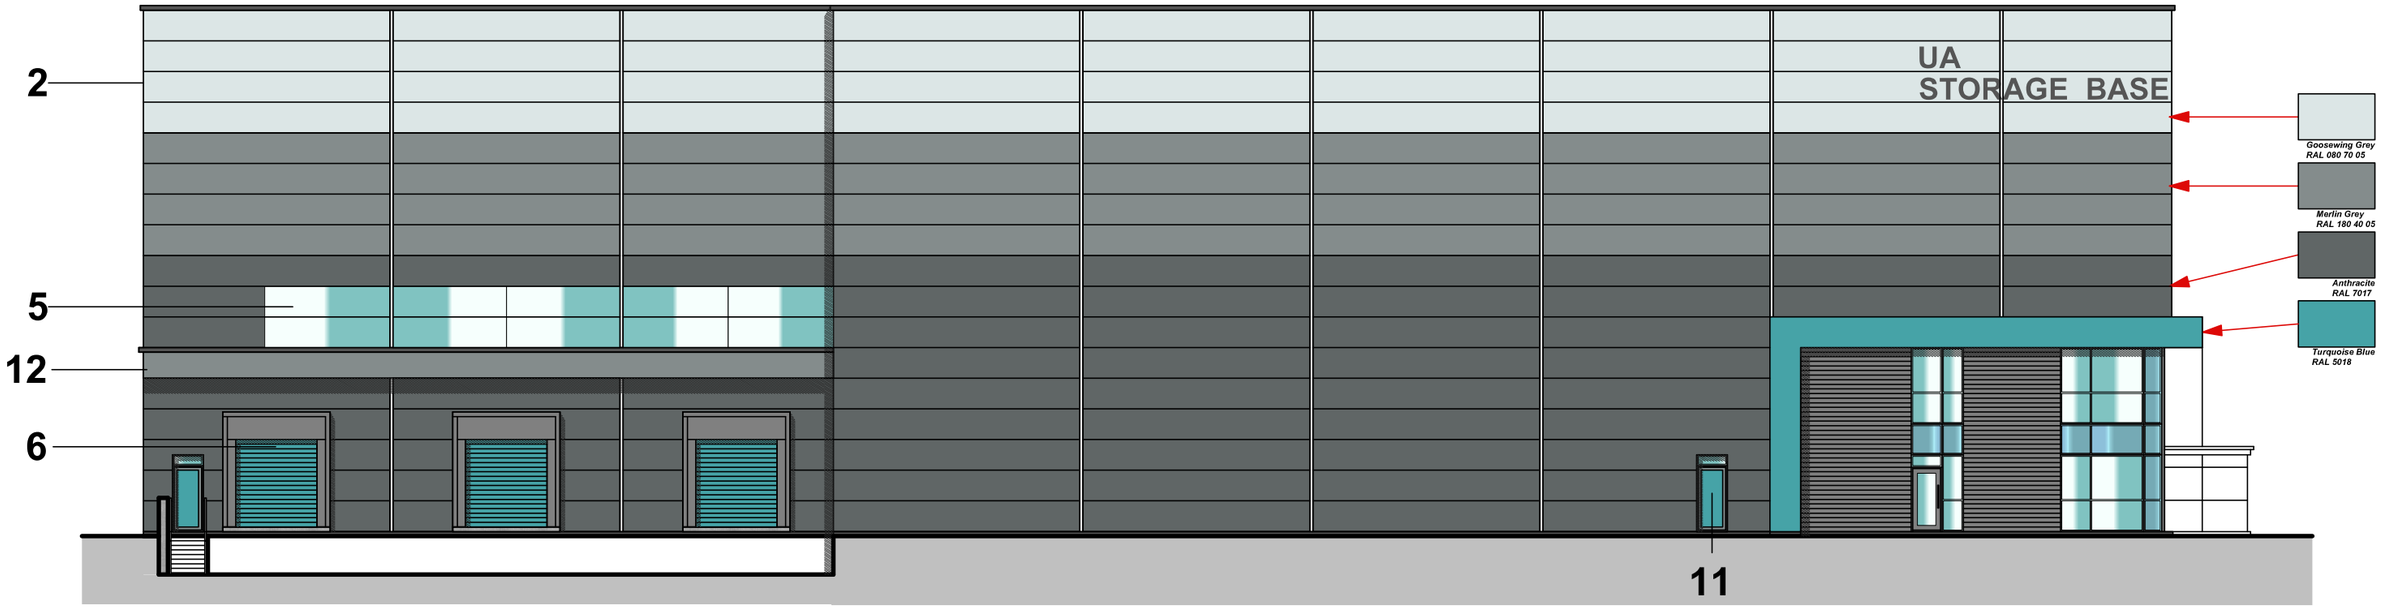

PROPOSED WEST ELEVATION

ARCHITECTURE
PLANNING : PROJECT MANAGERS : INTERIOR DESIGN : LANDSCAPING
CLARKE STREET CLONAKILTY Co. CORK IRELAND
TEL: + 353 (0) 23 -8833800 EMAIL: info@edgearchitecture.ie WEB: www.edgearchitecture.ie

RIAI Registered Architect 2021 | PSDP Accreditation P | RIAI Practice Member 2021

PROJECT: Proposed .Warehousing Estate, Phase 2 - Harbour Point, Little Island, Co. Cork.

CLIENT: Harbour Point Warehousing & Logisitics Ltd.

DRAWING: Proposed East & West Elevations for Warehouse & Logistics Building A

DATE :	June - 2021	SCALE :	1:200 @ A3
DRN :	S.Smith	CHECKED :	E.Burgess
JOB NUMBER	DWG NUMBER	REVISION	SERIES
2020-33	1011	0	Planning Application