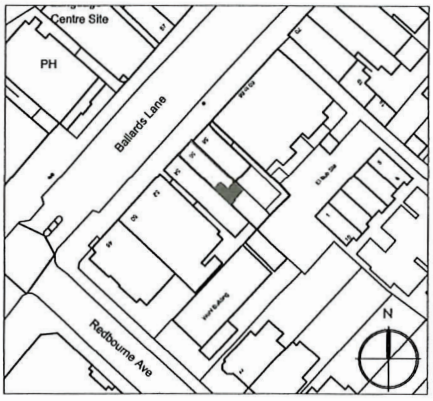

LOCATION PLAN SCALE 1:1250

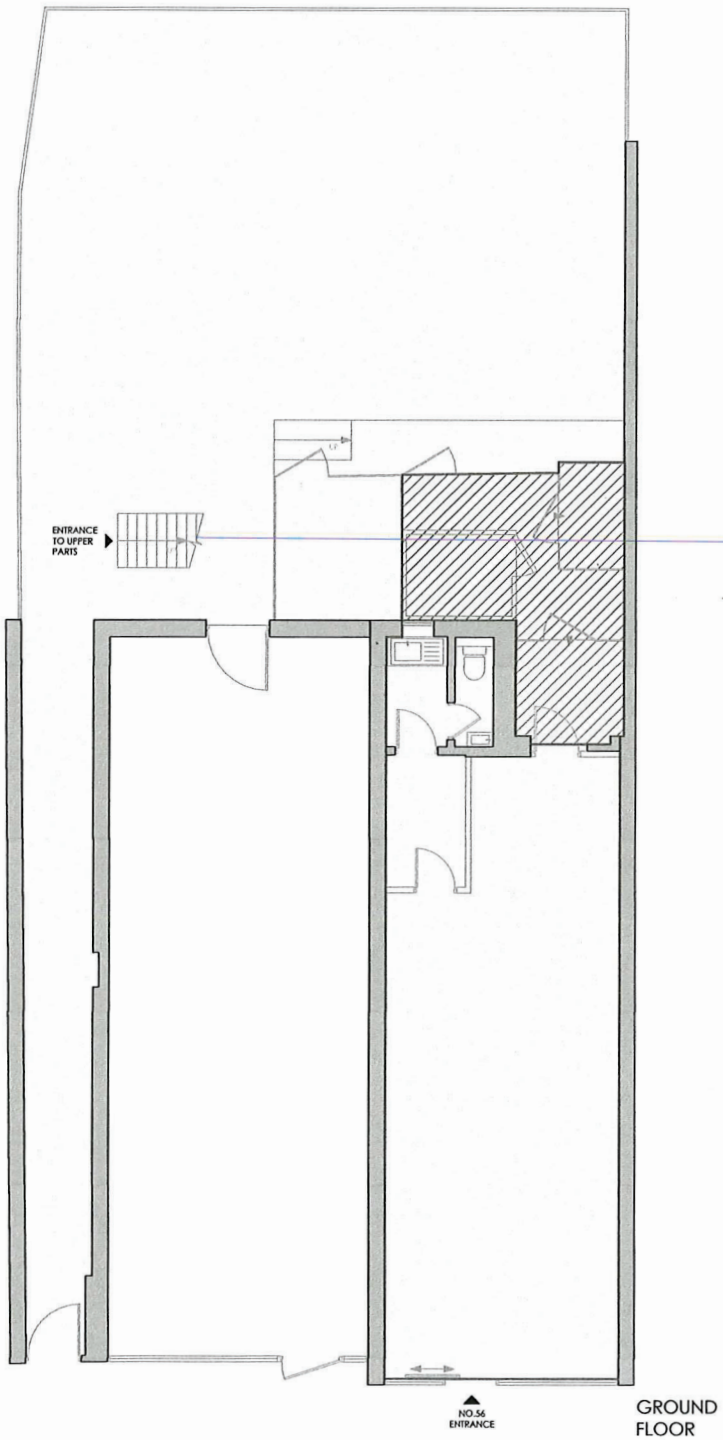

GROUND FLOOR

BALLARDS LANE

PLEASE NOTE: THIS IS AN A3 PLAN. IT SHOULD NOT BE ENLARGED OR SHRUNK TO FIT. WHEN PRINTING SET THE SCALE TO 'NONE'

SCALE 1:100
0 1 2 3 4 5

drawing address	location/details	date	scale
56 BALLARDS LANE LONDON N3 2BU	GROUND FLOOR LEASE PLAN	24/02/2026	1/100
		dwg. no. PP10115-01b	sheet A3

PRINCIPAL PLANS

PRINCIPAL PLANS © Copyright 2026. All rights reserved.