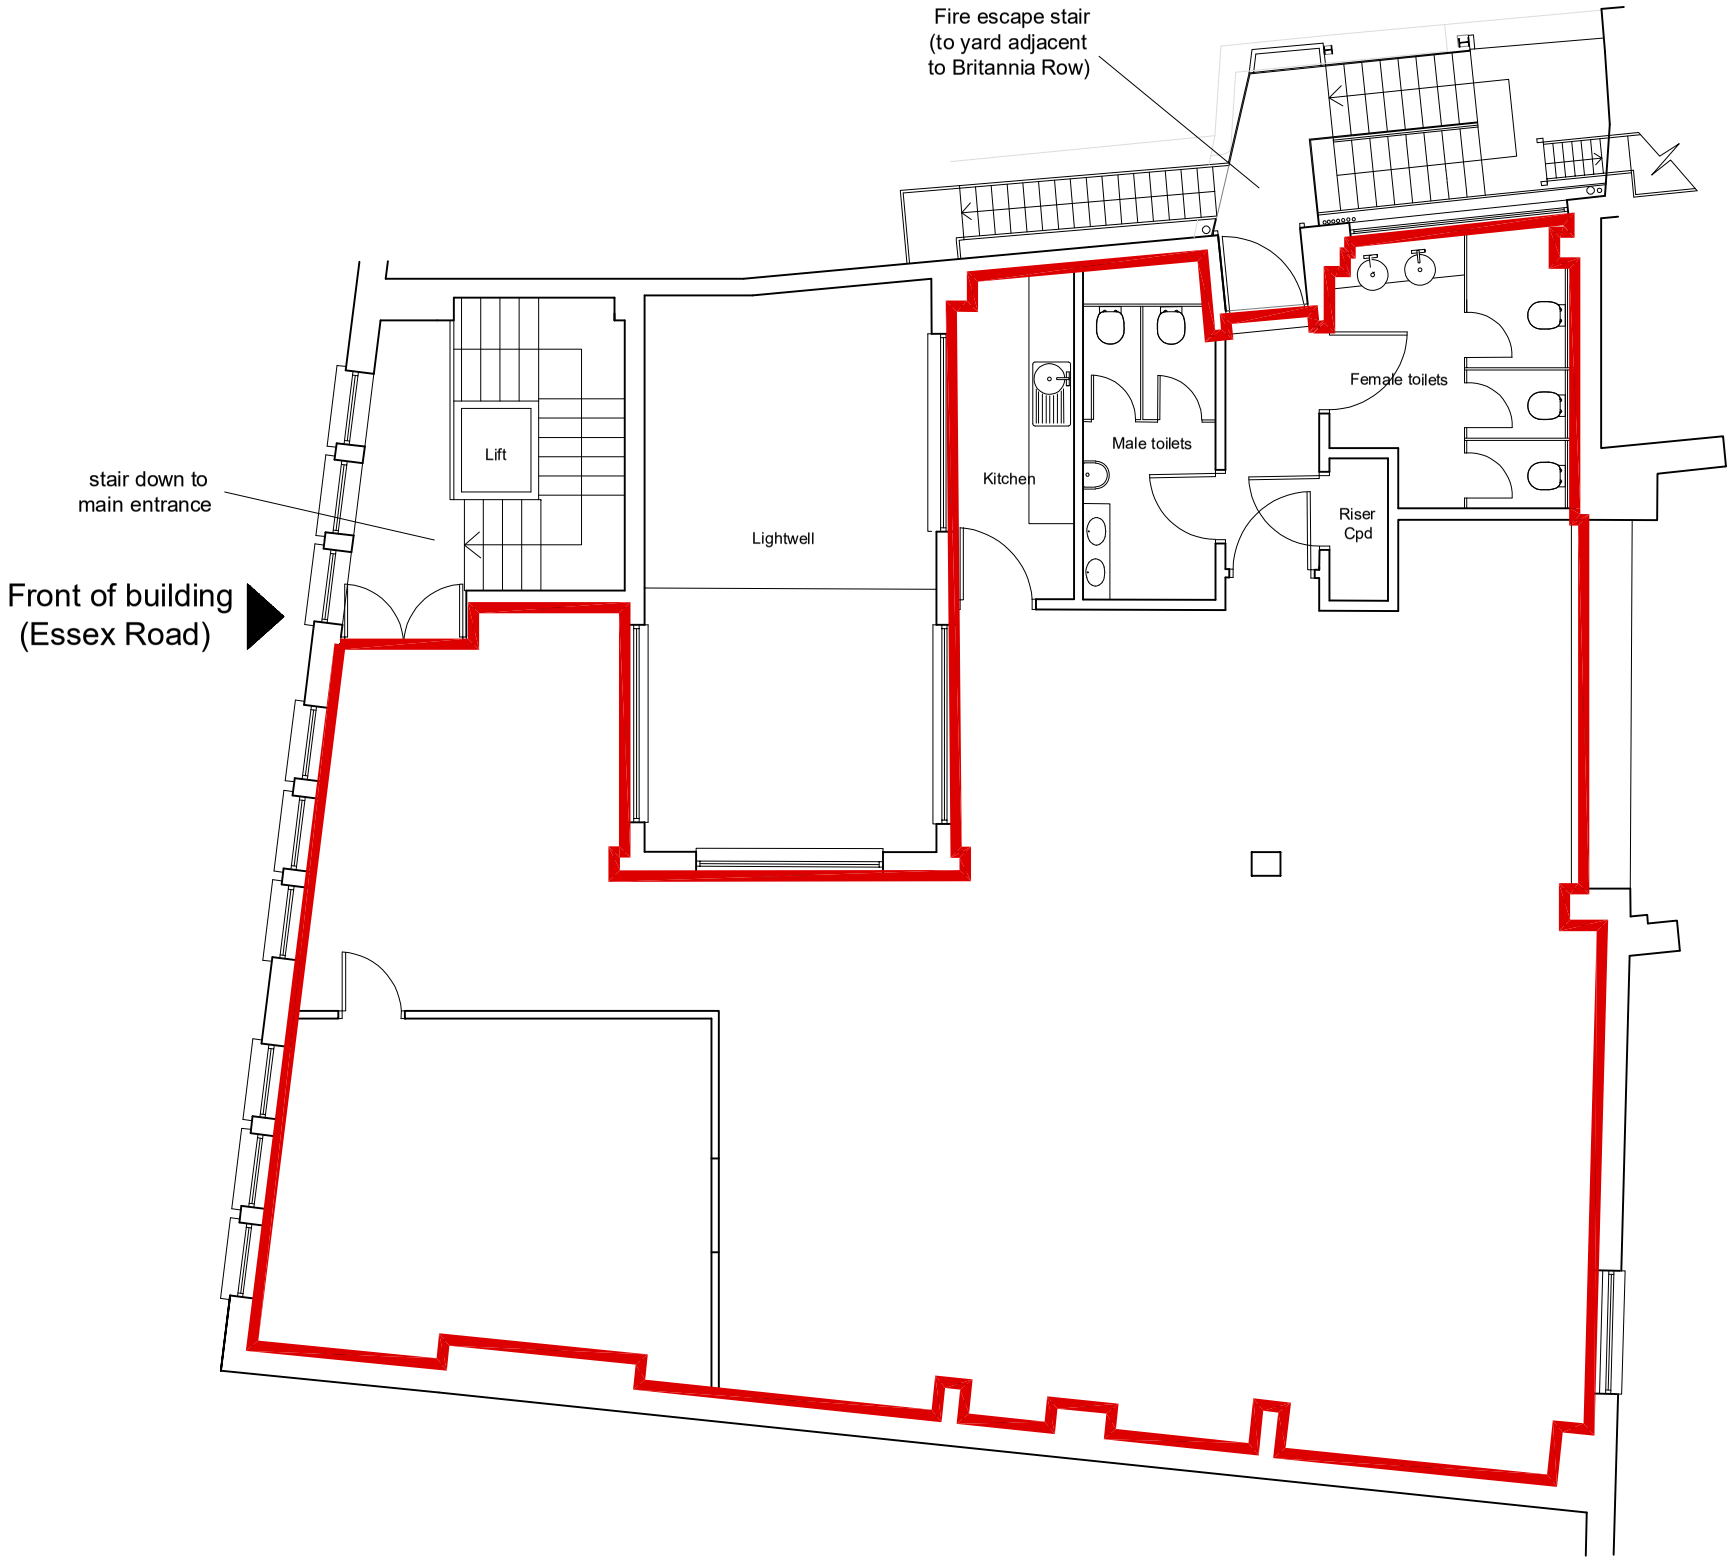

THIRD FLOOR PLAN

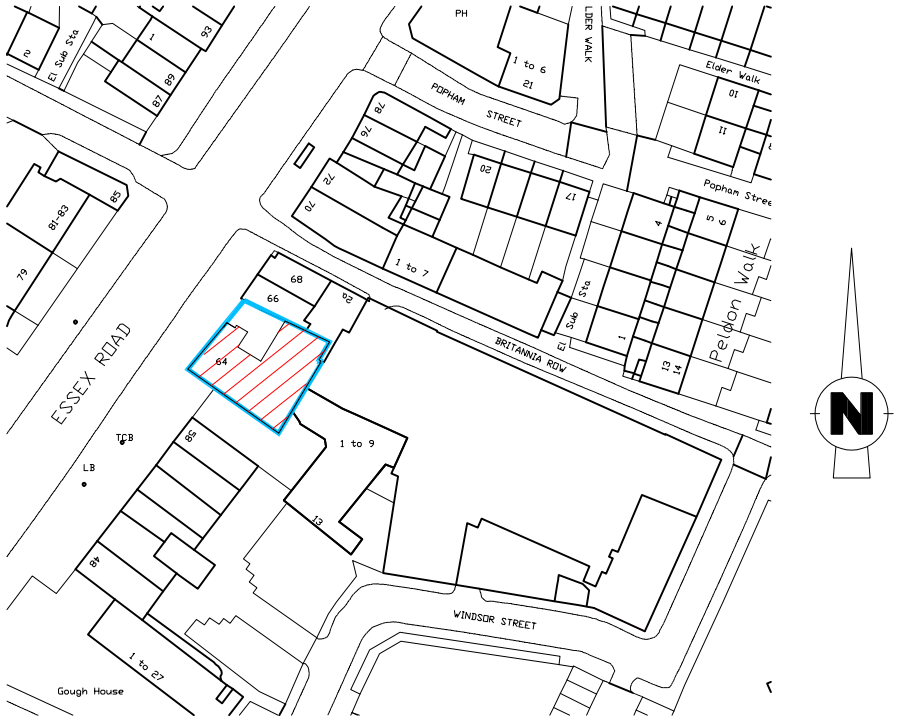

LOCATION PLAN
1:1250 at A3

0 1 2 3 4 5 6 7 8 9 10

SCALE (METRES) FOR MAIN PLAN
1:100 (at A3 size)

64 ESSEX ROAD,
LONDON, N1 8LR

title

THIRD FLOOR PLAN

dwg no.

L05

scale 1:50 @ A1
1:100 @ A3

date AUG 2022