




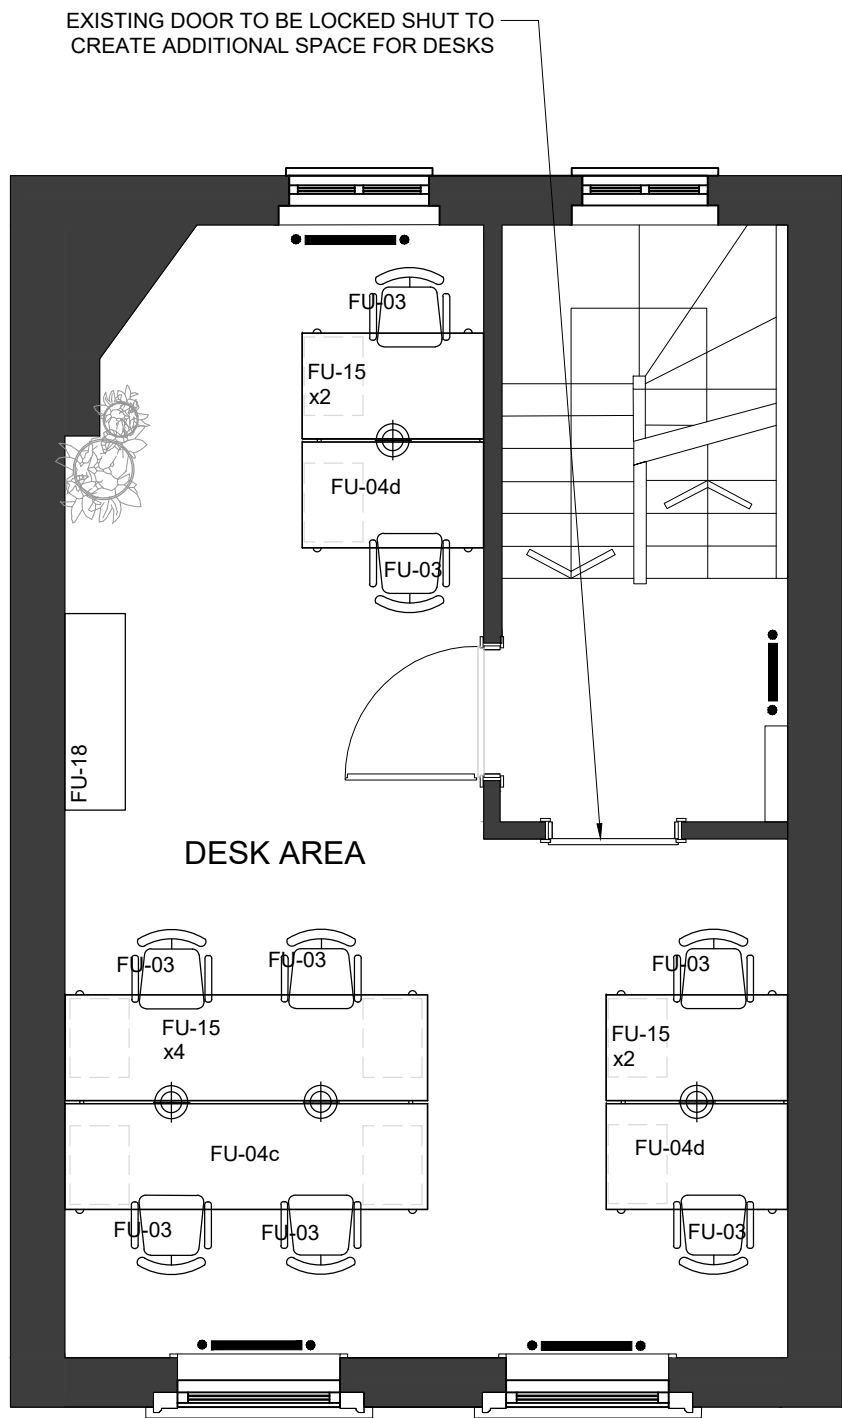


01 FIRST FLOOR FF&E PLAN
SCALE 1:50

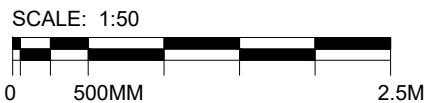

LAYOUTS ARE SHOWING 1200mm WIDE
DESKS TO INCREASE DESK CAPACITY

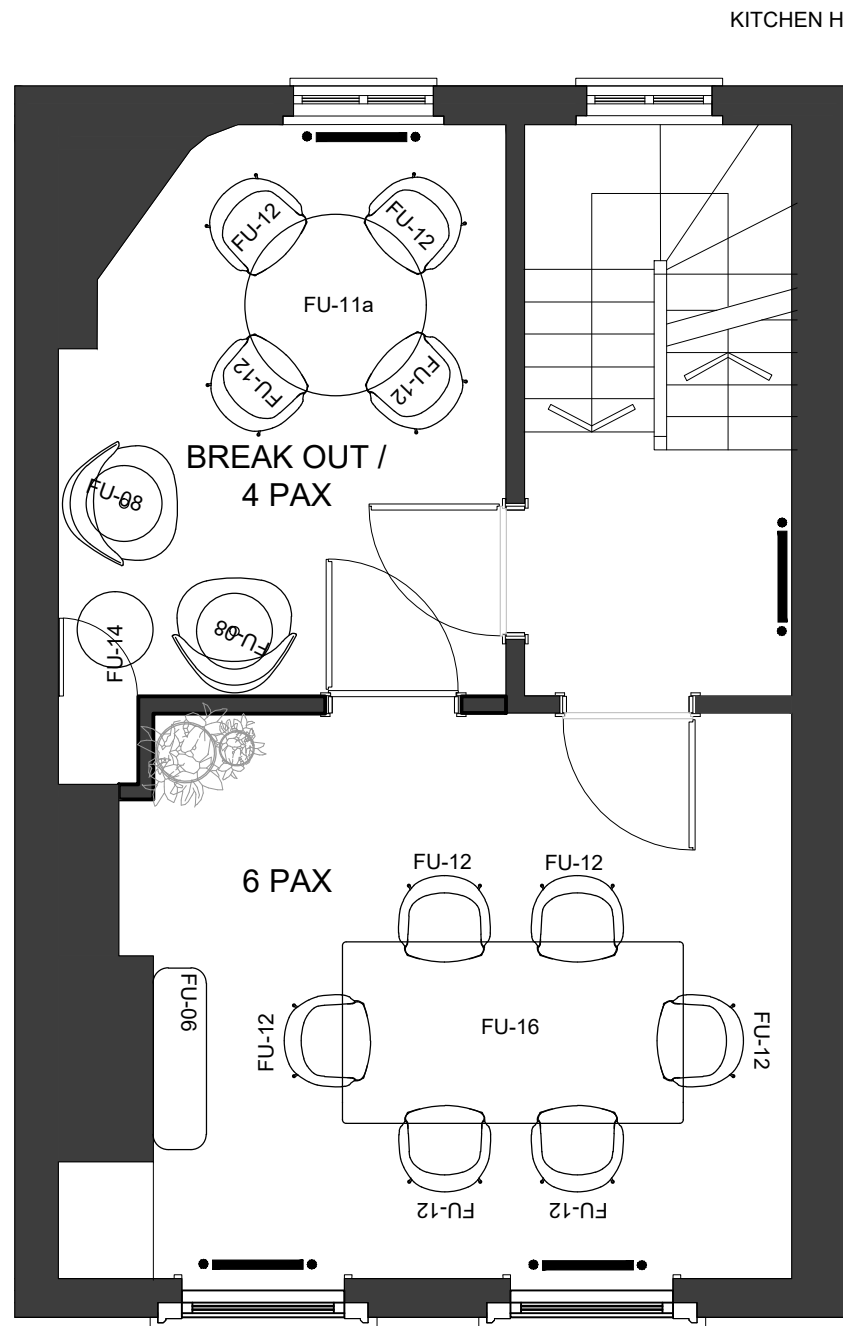

02 SECOND FLOOR FF&E PLAN
SCALE 1:50

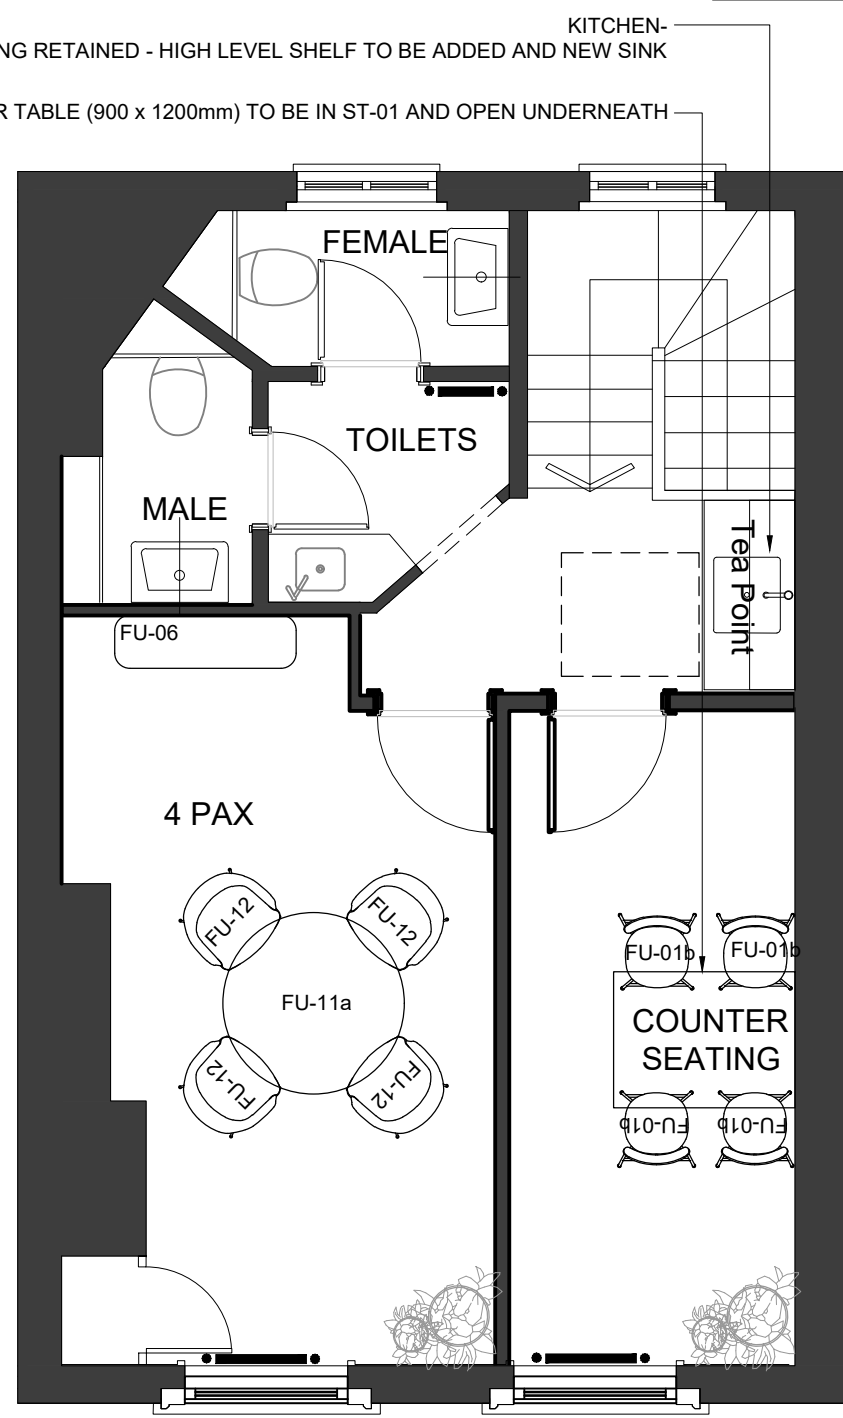

03 THIRD FLOOR FF&E PLAN
SCALE 1:50

REV	DATE	COMMENT
A	26/08/2025	UPDATED TO REFLECT CLIENT COMMENTS
B	25/09/2025	EXISTING PARTITIONS REINSTATED
C	03/11/2025	LAYOUTS REVISED TO SUIT FEEDBACK

REV	DATE	COMMENT
-----	------	---------

STUDIO
PAX

NOTES
DO NOT SCALE FROM THIS DRAWING. ALL DIMENSIONS ARE TO BE
CHECKED ON SITE PRIOR TO MANUFACTURE/CONSTRUCTION. ANY
DISCREPANCIES ARE TO BE RELAYED TO STUDIO PAX IMMEDIATELY.
© STUDIO PAX 2025


FEASIBILITY

PROJECT
19 KINGLY STREET


DRAWING TITLE		
FF&E PLAN LV 1-3 OPTION 1		
FIRST ISSUE	SCALE	SHEET SIZE
30/07/2025	1:50	A3
DRAWING NUMBER	REV	
2025_075_104	C	

NOTE:
BOUTIQUE PALETTE

EXISTING DOOR TO BE LOCKED SHUT TO
CREATE ADDITIONAL SPACE FOR DESKS

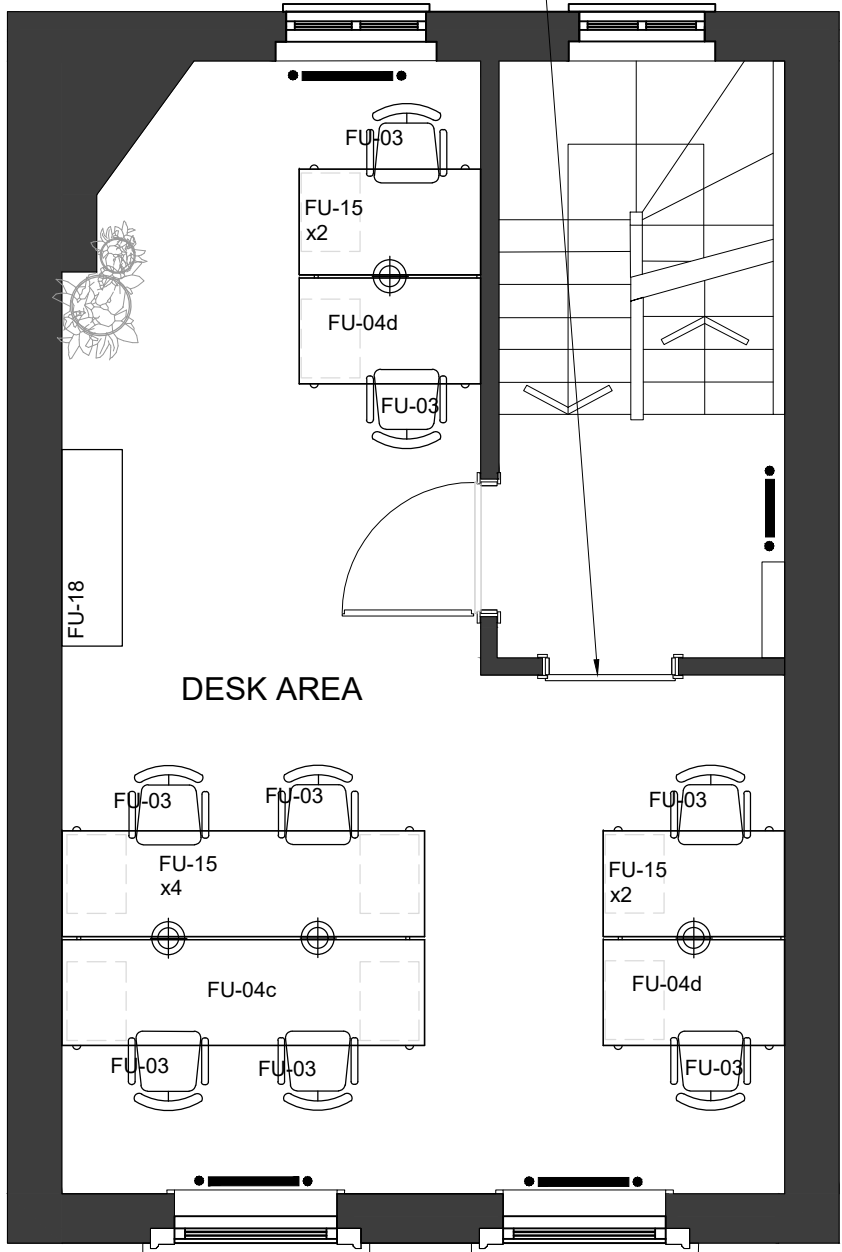


01 FIRST FLOOR FF&E PLAN
SCALE 1:50

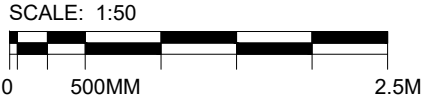


LAYOUTS ARE SHOWING 1200mm WIDE
DESKS TO INCREASE DESK CAPACITY

KITCHEN HEIGHT BAR TABLE (900 x 1200mm) TO BE IN ST-01 AND OPEN UNDERNEATH

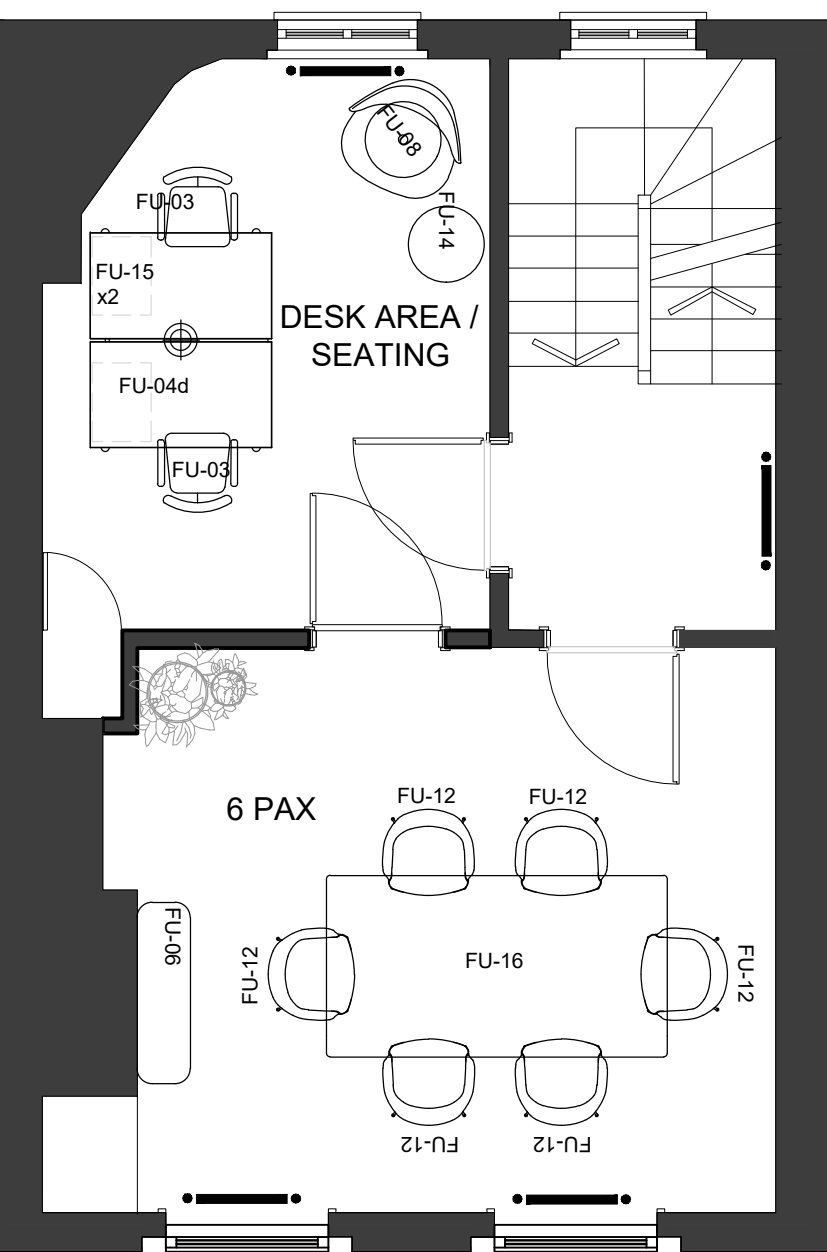

02 SECOND FLOOR FF&E PLAN
SCALE 1:50

KITCHEN- BEING RETAINED - HIGH LEVEL SHELF TO BE ADDED AND NEW SINK

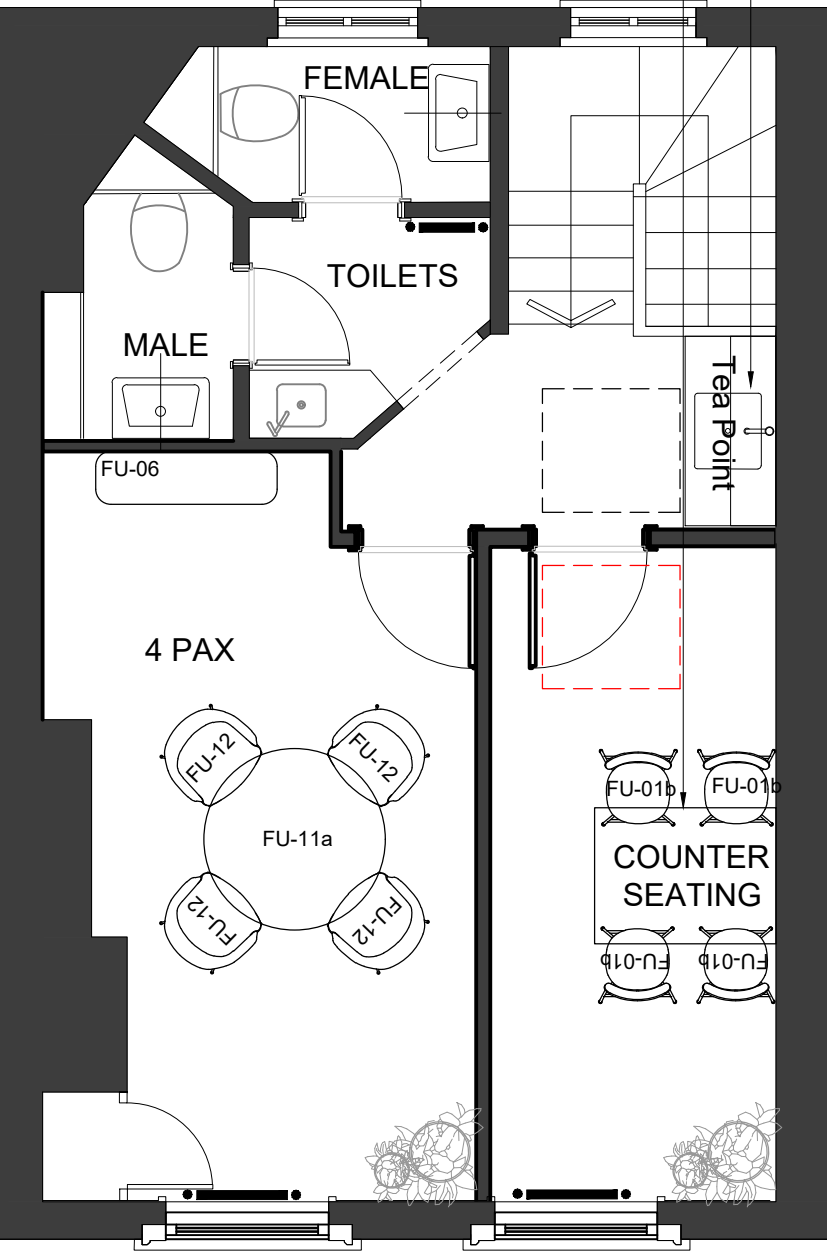

03 THIRD FLOOR FF&E PLAN
SCALE 1:50

REV	DATE	COMMENT
A	26/08/2025	UPDATED TO REFLECT CLIENT COMMENTS
B	25/09/2025	EXISTING PARTITIONS REINSTATED
C	03/11/2025	LAYOUTS REVISED TO SUIT FEEDBACK

REV	DATE	COMMENT
-----	------	---------

STUDIO
PAX

NOTES DO NOT SCALE FROM THIS DRAWING. ALL DIMENSIONS ARE TO BE CHECKED ON SITE PRIOR TO MANUFACTURE/CONSTRUCTION. ANY DISCREPANCIES ARE TO BE RELAYED TO STUDIO PAX IMMEDIATELY. © STUDIO PAX 2025		
FEASIBILITY		
PROJECT 19 KINGLY STREET		

DRAWING TITLE FF&E PLAN LV 1-3 OPTION 2		
FIRST ISSUE 30/07/2025	SCALE 1:50	SHEET SIZE A3
DRAWING NUMBER 2025_075_104		REV C