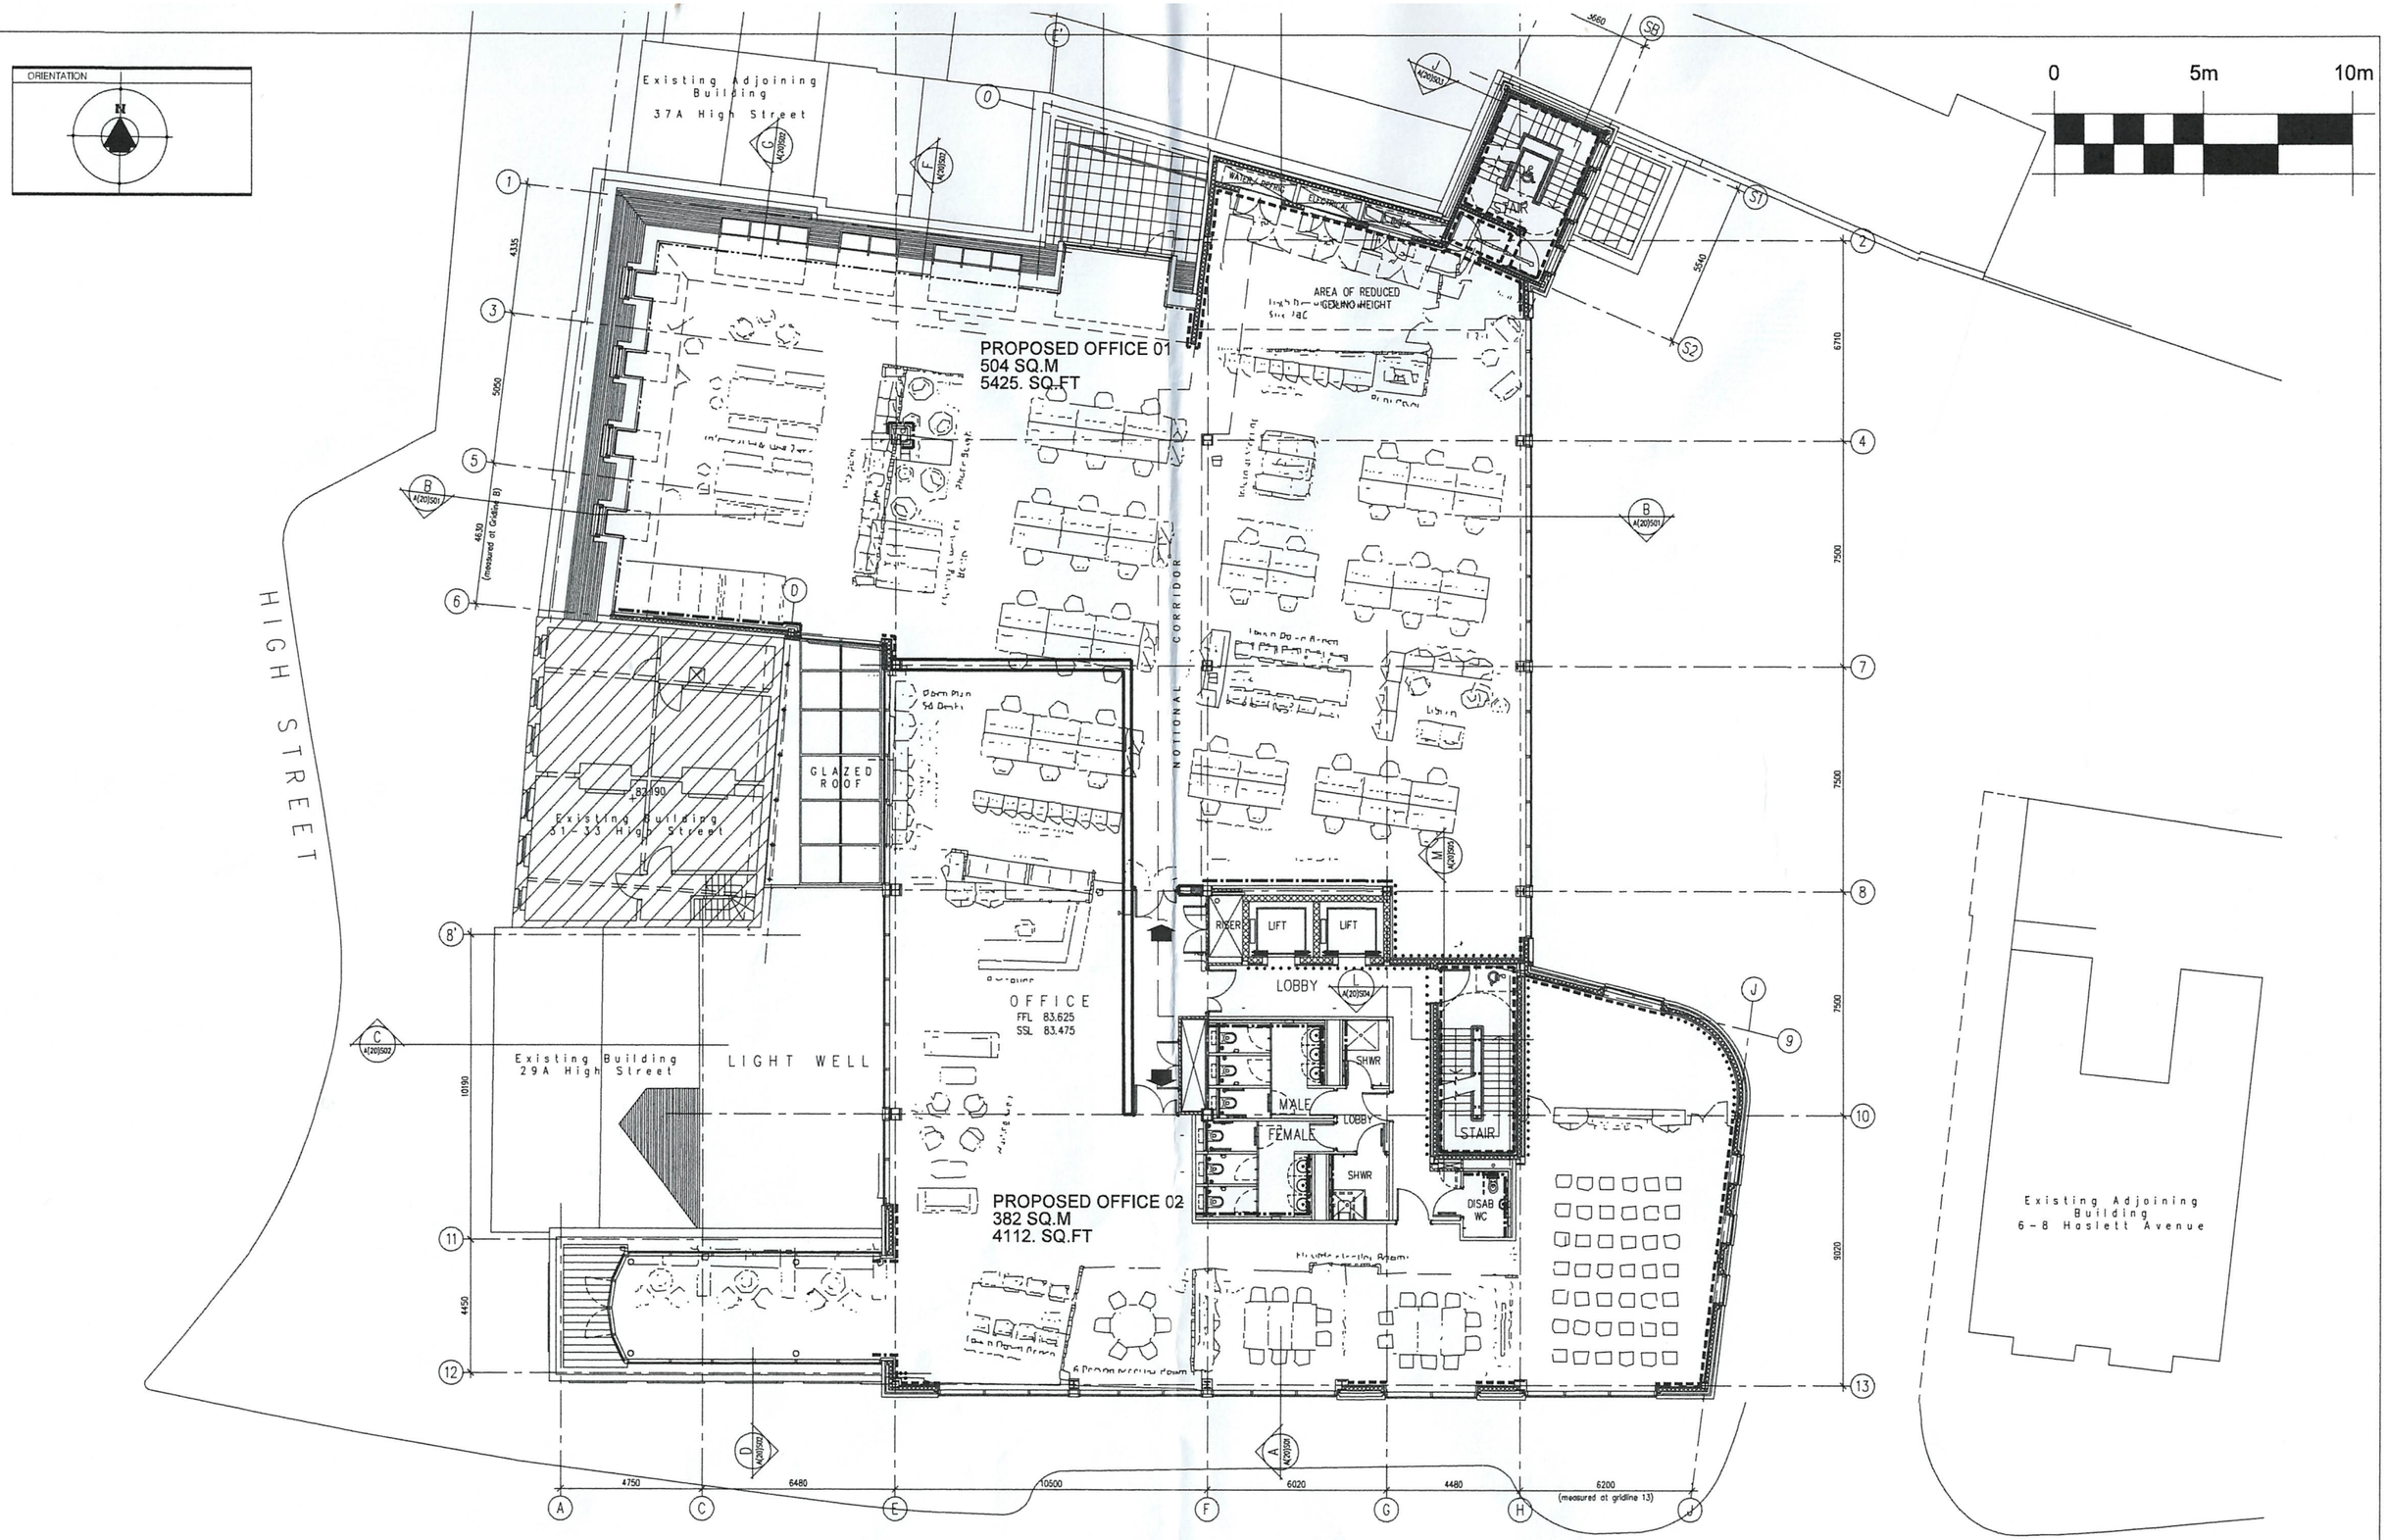


SECOND FLOOR PARTITION PLAN

SCALE: 1:100 (A1)

This scale is 100mm in length when printed at the size indicated in the title block.

GENERAL NOTES:

1. DO NOT SCALE FROM THIS DRAWING, UNLESS FOR PLANNING PURPOSES
2. ALL DIMENSIONS TO BE VERIFIED ON SITE PRIOR TO ANY WORKS BEING COMMENCED AND ANY DISCREPANCIES TO BE REPORTED TO DESIGN COMANY GROUP.
3. ANY DISCREPANCIES BETWEEN THE DRAWING AND ANY WRITTEN SPECIFICATION IS TO BE REPORTED TO DESIGN COMPANY GROUP.
4. THIS DRAWING TO BE READ IN CONJUNCTION WITH RELEVANT CONSULTANTS AND SPECIALIST DRAWINGS.
5. ALL WORKS TO COMPLY WITH THE RELEVANT BRITISH STANDARDS, CODES OF PRACTICES AND BUILDING REGULATIONS.
6. IF IN DOUBT ABOUT ANY OF THE WORKS, PLEASE ASK!
7. THIS DRAWING IS THE COPYRIGHT OF DESIGN COMPANY GROUP AND IS NOT TO BE REPRODUCED IN ANY FORM WITHOUT PRIOR WRITTEN CONSENT.
8. ANY WORK DONE ON THE PARTY WALL OR BOUNDARY LINE NEEDS TO HAVE A PARTY WALL AWARD IN PLACE.
9. BOUNDARY LINES AND BOUNDARY LINE MEASUREMENTS ARE APPROXIMATE AND NEED TO BE CONFIRMED.

REV.	DATE	REVISIONS:	REV.	DATE	REVISIONS:	REV.	DATE	REVISIONS:

COPYRIGHT EXISTS ON THE DESIGNS AND INFORMATION SHOWN ON THIS DRAWING

This drawing may be scaled or areas referenced to the scale bar for planning application purposes only. Do not scale for any other purpose, use figured dimensions only. Subject to site survey and all necessary consents. All dimensions to be checked by user and any discrepancies, errors or omissions to be reported to Design Company Group before work commences. This drawing is to be read in conjunction with all other relevant materials.

CLIENT: TERRY MACEY DERREB LTD		PROJECT : UNIT ST JOHNS HOUSE CRAWLEY	83 High Street, Caterham, Surrey CR3 5UF
SCALE: 1:100 @ A1 DATE. SEPT 2025		DRAWING TITLE: PROPOSED SECOND FLOOR PLAN 2 X UNITS OPTION	DESIGN COMPANY GROUP
DRAWN: MDC	REVISION	ISSUED FOR: Discussion	DRAWING NUMBER: 1076-SF-SK02
			Tel. 01883 344481
			www.designcompanygroup.co.uk info@designcompanygroup.com