A3

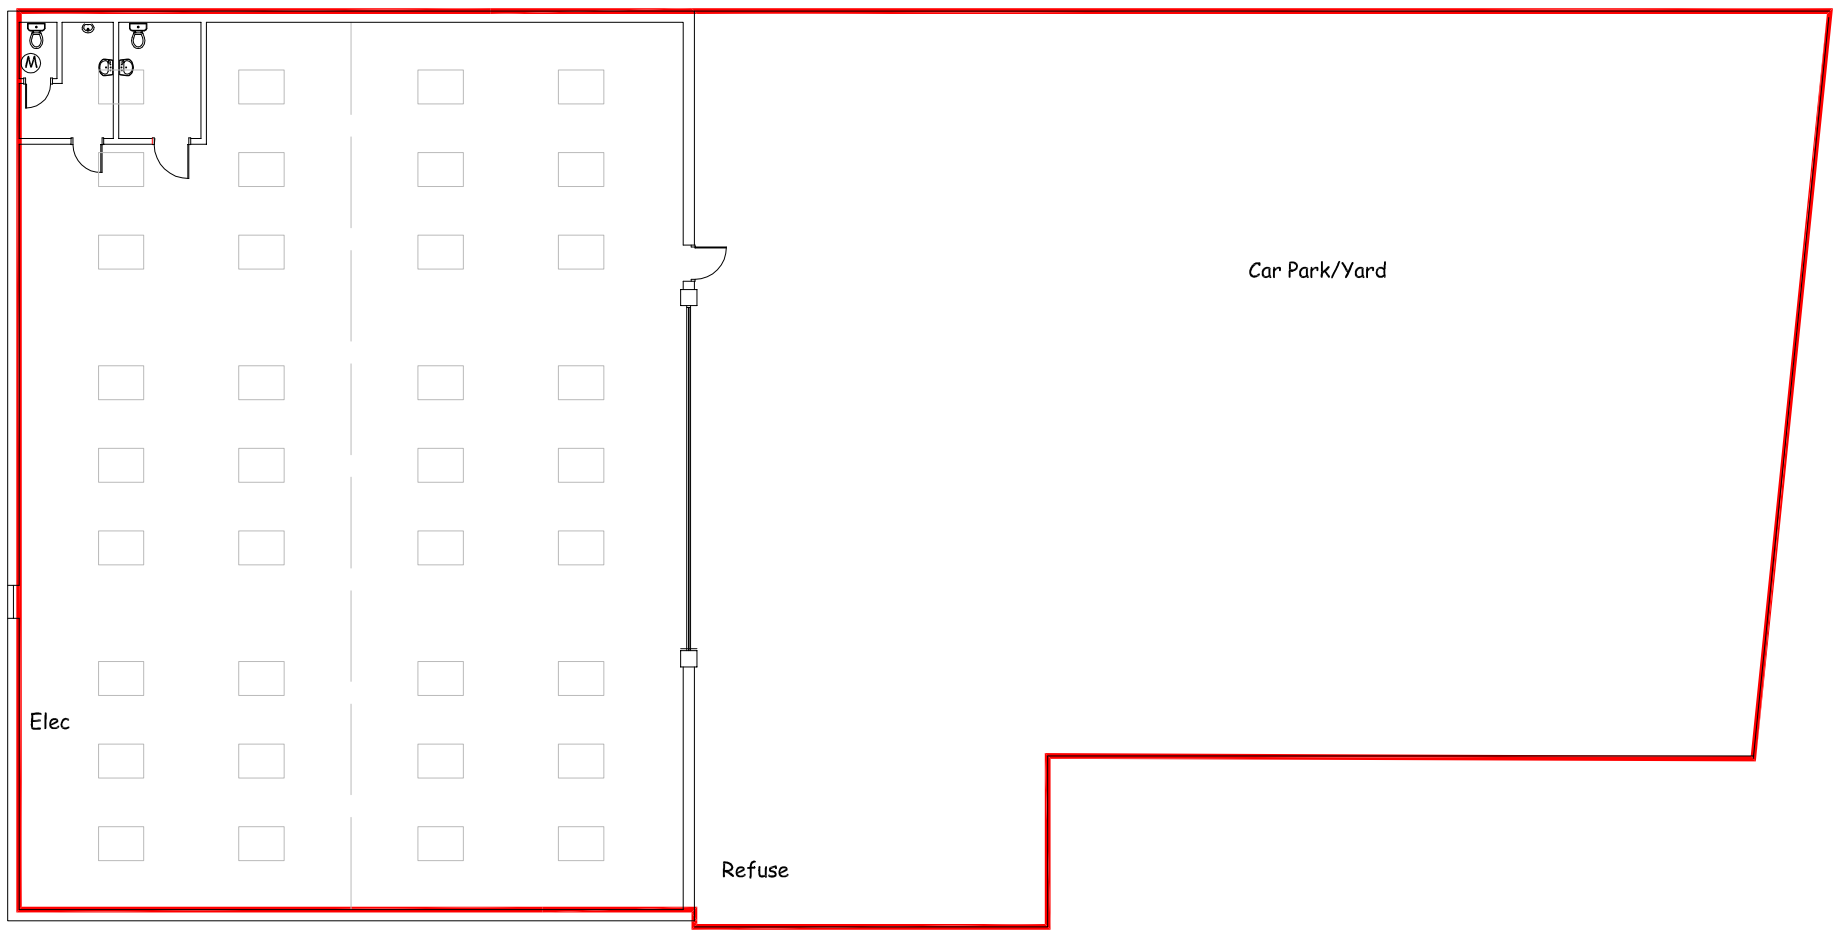



0 5 10m

Blueprint
The CAD Bureau

225 Freshfield Road, Brighton BN2 9YE
Tel: 01273 386040

Client
Tates

Project
Unit D
78 Billingshurst Road
Broadbridge Heath RH12 3LP

Drawing
Lease Plan

Scale	Dwg No	Drawn By	Date
1:1250 & 1:200 @ A3	DBH-1	JS	13.03.2019