

THE CONNECTION

LONDON WC1V 7BD

To Let (Short Term)

EXCEPTIONAL FULLY FITTED AND FULLY FURNISHED FIRST
FLOOR OFFICE WITHIN THE CONNECTION

Class E Use

(Office, Medical, Retail etc.)

FIRST FLOOR
2,037 SQ.FT.

RIB

ROBERT IRVING BURNS

198 HIGH HOLBORN



THE CONNECTION

198 HIGH HOLBORN



PUBLIC LIBRARY

tail
&
PAS

DELICIOUS

THE CONN

BOOK

DESCRIPTION

The available accommodation comprises an exceptional fully fitted and fully furnished first floor office within The Connection, a landmark office building extending to approximately 23,494 sq ft (2,182.6 sq m), arranged over the ground and five upper floors.

The building is prominently accessed from High Holborn via Dragon Yard, an attractive landscaped pedestrian walkway partly covered by a striking glazed canopy, with a secondary entrance from Stukeley Street. Occupiers are welcomed by a professional concierge reception at ground floor level, providing an impressive arrival experience for both staff and visitors.

The first floor is accessed via either a passenger lift or an internal stairwell and is presented in excellent condition, offering high-quality, plug-and-play office accommodation ready for immediate occupation. Fully fitted and comprehensively furnished throughout, the accommodation provides an efficient open-plan working environment with superb natural light and an exceptional contemporary fit-out. The floor incorporates four separate meeting rooms, raised access floors with integrated floor boxes, and a fully fitted kitchen complete with a dishwasher, fridge and smart tap, creating an outstanding workplace designed to support both collaboration and day-to-day business operations.

The recently refurbished demised WCs are conveniently positioned immediately adjacent to the passenger lift, while the building offers the high-quality amenities expected of a modern headquarters environment. Combined with the concierge reception, excellent end-of-journey facilities and prime Midtown location, the accommodation represents an outstanding opportunity for businesses seeking premium, ready-to-occupy office space in the heart of Midtown.

The accommodation is available by way of a 6 to 12-month licence, presenting an ideal short-term solution for occupiers seeking immediate, fully operational workspace while the landlord progresses a comprehensive refurbishment programme across the wider building.

FINANCES

FLOOR	1ST FLOOR
SIZE	2,037
QUOTING RENT (P.M.)	£86,573
ESTIMATED RATES PAYABLE (P.A.)	£59,040
SERVICE CHARGE	£26,481
ESTIMATED OCCUPANCY COST (P.A.)	£172,094


Alternative Floorplates: Please note that alternative floorplates are also available, ranging from approximately 1,200 sq ft to 3,800 sq ft. Please speak to a member of the team for further information on availability and configuration options.






AMENITIES

- FULLY FITTED & FURNISHED
- PLUG-AND-PLAY WORKSPACE
- CONCIERGE RECEPTION
- PASSENGER LIFT
- EXCELLENT NATURAL LIGHT
- 4 MEETING ROOMS
- RAISED ACCESS FLOOR
- FITTED KITCHEN
- DISHWASHER
- FLEXIBLE SHORT-TERM LICENCE
- SMART TAP
- REFURBISHED WCS
- END-OF-JOURNEY FACILITIES
- FRIDGE

RECEPTION

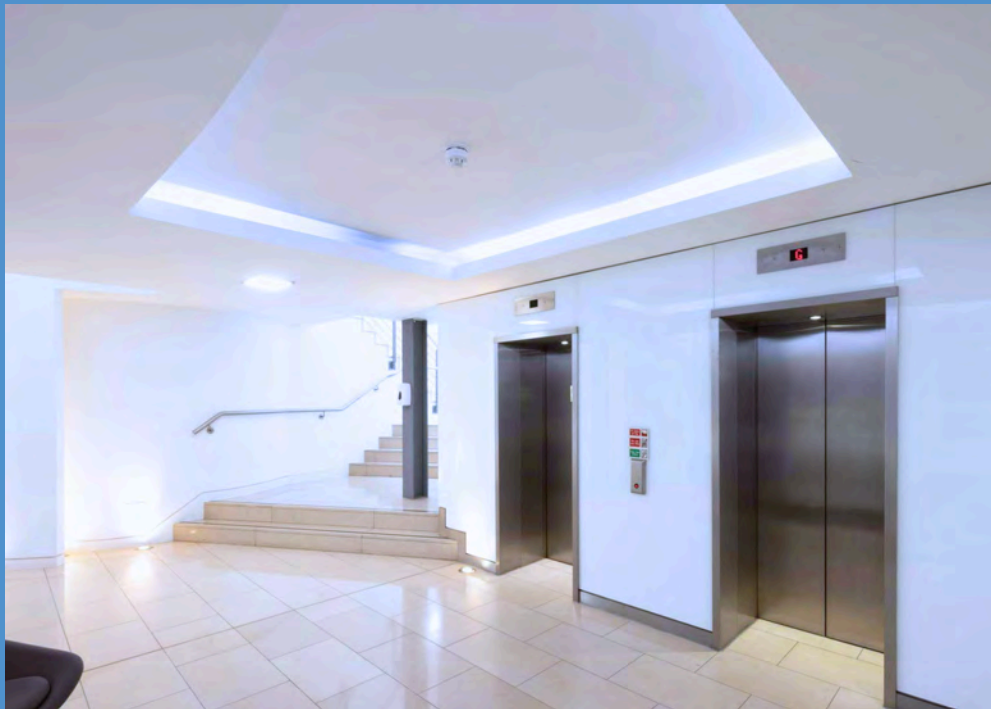



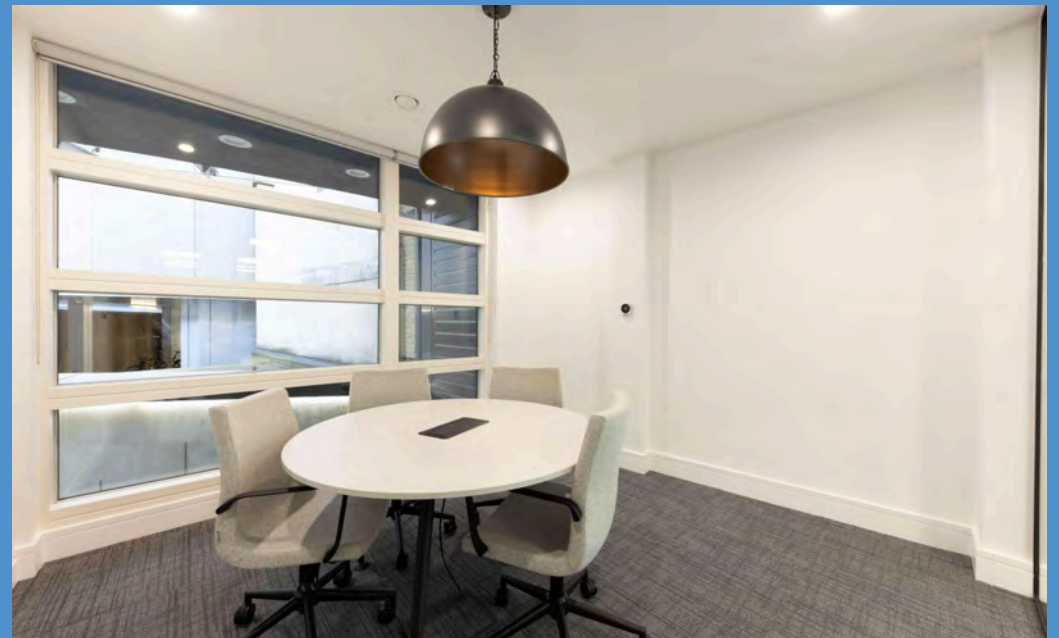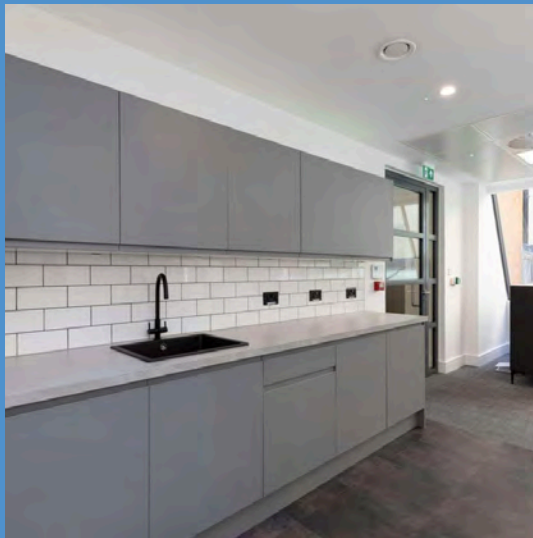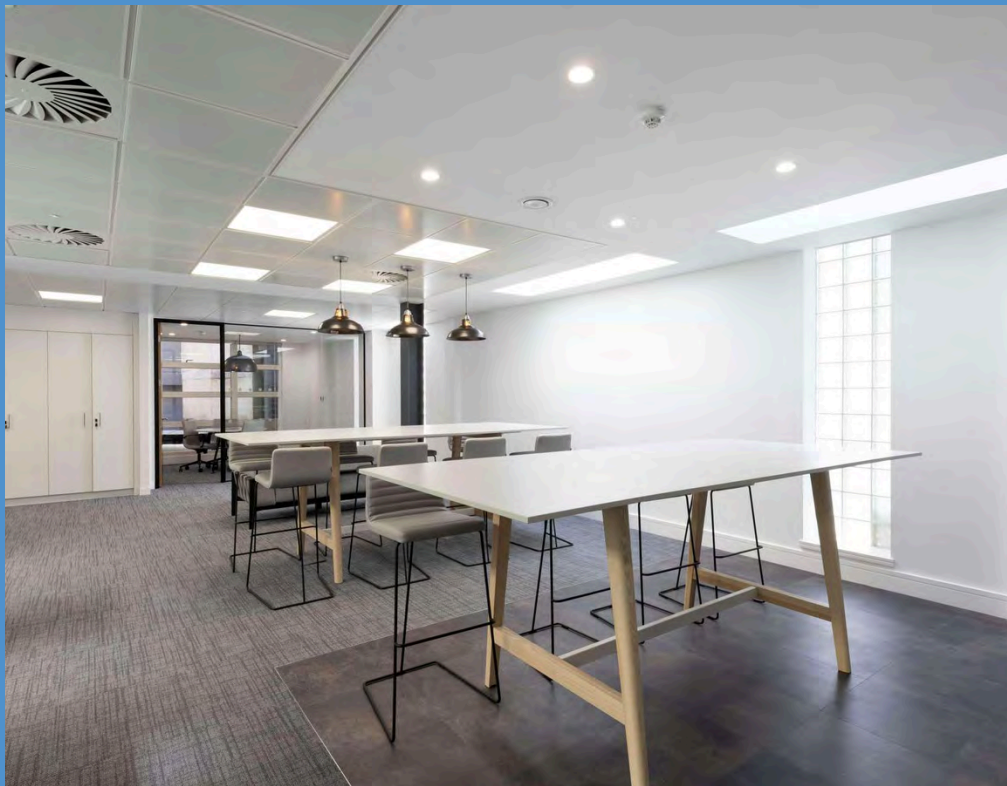



LOCATION & SITUATION


LOCATED IN CENTRAL LONDON

The Connection, 198 High Holborn sits at the crossroads of five established London sub-markets: Covent Garden, Holborn, Soho, Fitzrovia and Bloomsbury. The location benefits from outstanding transport connectivity, plentiful green spaces, a rich heritage, and an unrivalled mix of retail, leisure and cultural amenities.

The Connection is situated on the south side of High Holborn with its entrance positioned between the Hoxton Hotel and the Grade II listed Holborn Town Hall. The area is enriched by the Covent Garden piazza, numerous theatres, boutique shops and 5-star hotels, alongside a vibrant arts scene, fine dining and cultural icons such as the Royal Opera House, the British Museum and Seven Dials.

To the north of High Holborn lies Bloomsbury, known for its prestigious academic and medical institutions.

Floor Plan

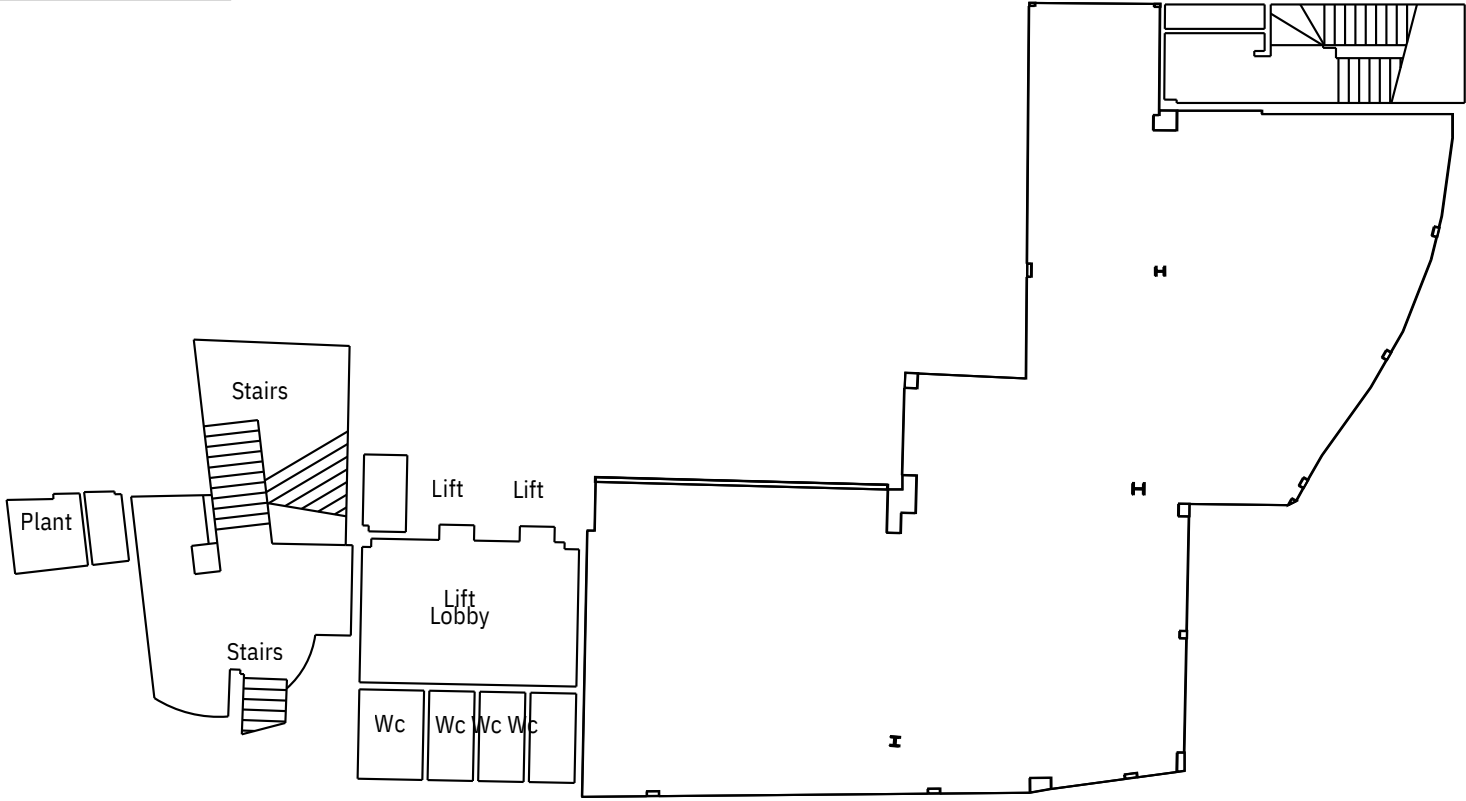

NOT TO SCALE



FURTHER INFORMATION

LEASE

The accommodation is available by way of a flexible 6 to 12-month licence, presenting an excellent opportunity for occupiers requiring high-quality fitted office space on a short-term basis while the landlord progresses a wider refurbishment programme of the building.

POSSESSION

Upon completion of legal formalities.

LEGAL COSTS

Each party is to be responsible for their own legal costs.

EPC

44B

VAT

The property is elected for VAT.

FLOOR PLANS

Available on request.

CONTACT US

Henry Bacon

07780 472 942

Henry@rib.co.uk

Jim Clarke

07889 456 957

Jim@rib.co.uk

Matthew Mullan

07741 909 806

Matthewm@rib.co.uk

Tom D'Arcy

07909 259 004

Thomas@rib.co.uk

RIB

ROBERT IRVING BURNS