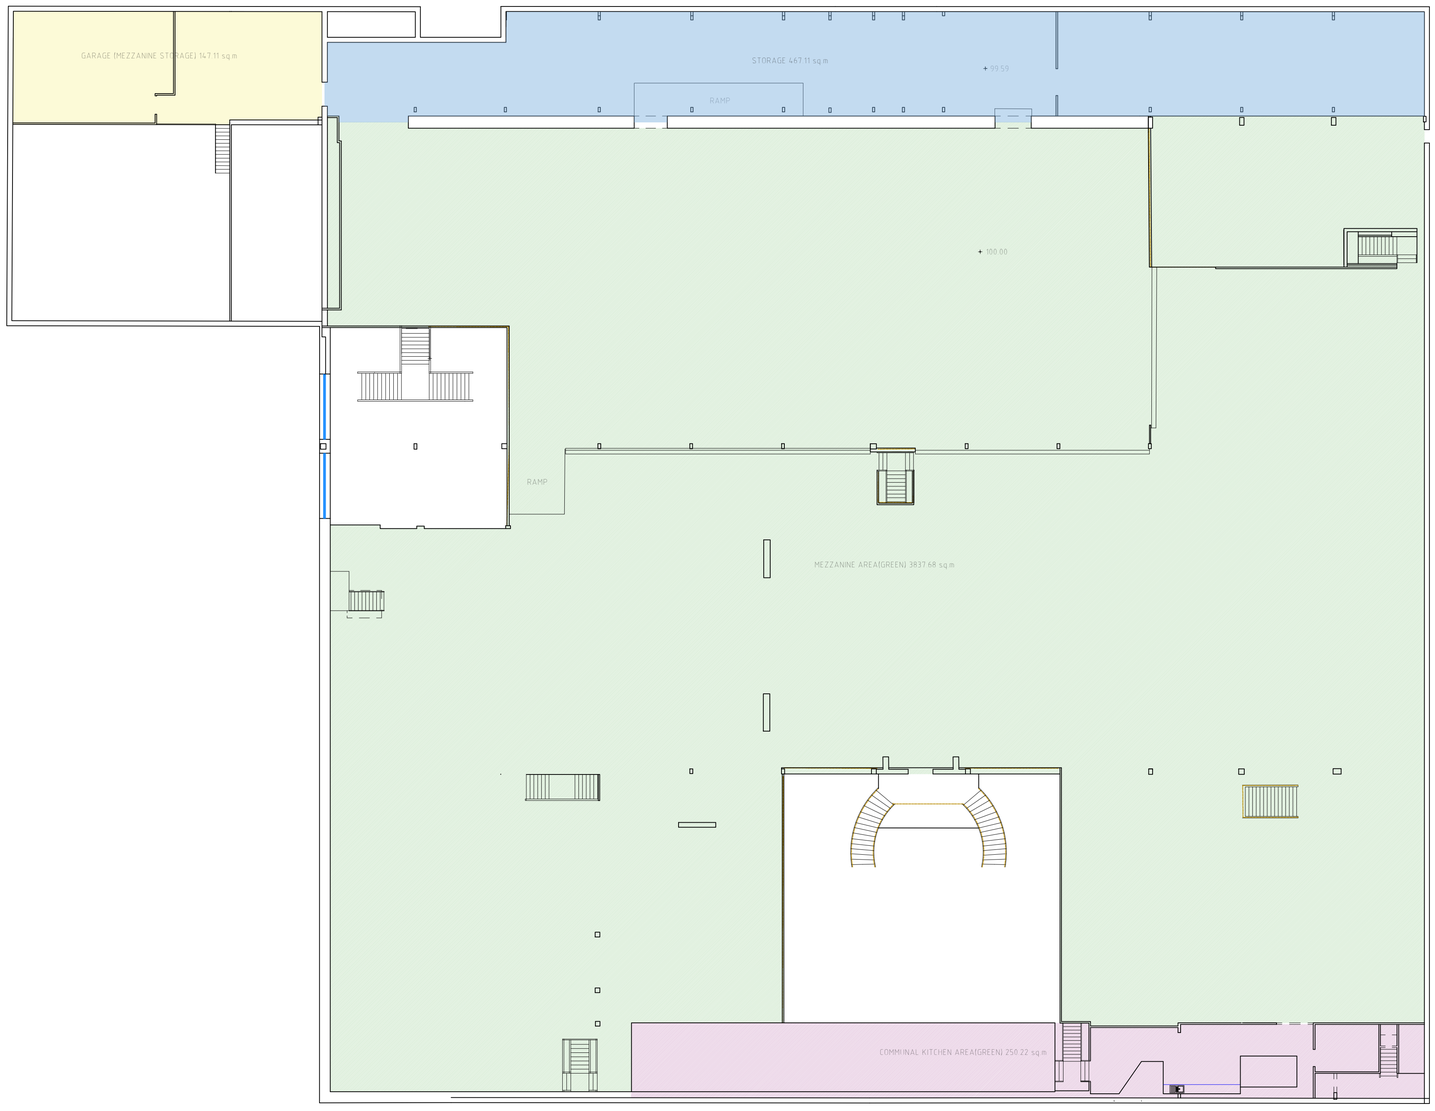



General Notes

- Copyright 3SIXTY Real Estate Ltd
- Except for planning purposes, do not scale. Use figured dimensions only
- Any discrepancies are to be reported to 3SIXTY Real Estate Ltd. before any works commence
- In executing the work shown, the contractor shall work in accordance with all relevant British Standards, Codes of Practice and Health & Safety regulations
- The contractor shall be responsible for taking all on-site dimensions necessary to complete the works
- The contractor shall ensure that fire compartmentation is maintained into concealed voids, service penetrations etc
- All pipework drops/cables/conduits etc. to be boxed in/concealed unless noted otherwise

| Rev. | Date | Revision Notes |
|---|---|---|

3SIXTY REAL ESTATE
16 Whiteladies Road, Bristol, BS8 2LG
www.3SIXTYrealestate.co.uk
0117 247 0120

Project Title

Willway Yard
Willway Street
Bedminster
Bristol

Client

The Hill Group
The Power House, Gunpowder Mill
Powdermill Lane,Waltham Abbey, Essex EN9 1BN

Drawing Title

Existing Layout - First Floor with Areas

Drawing No. 1427.02

Rev.

Status

Date 14-09-2026

Scale 1:200 @ A1