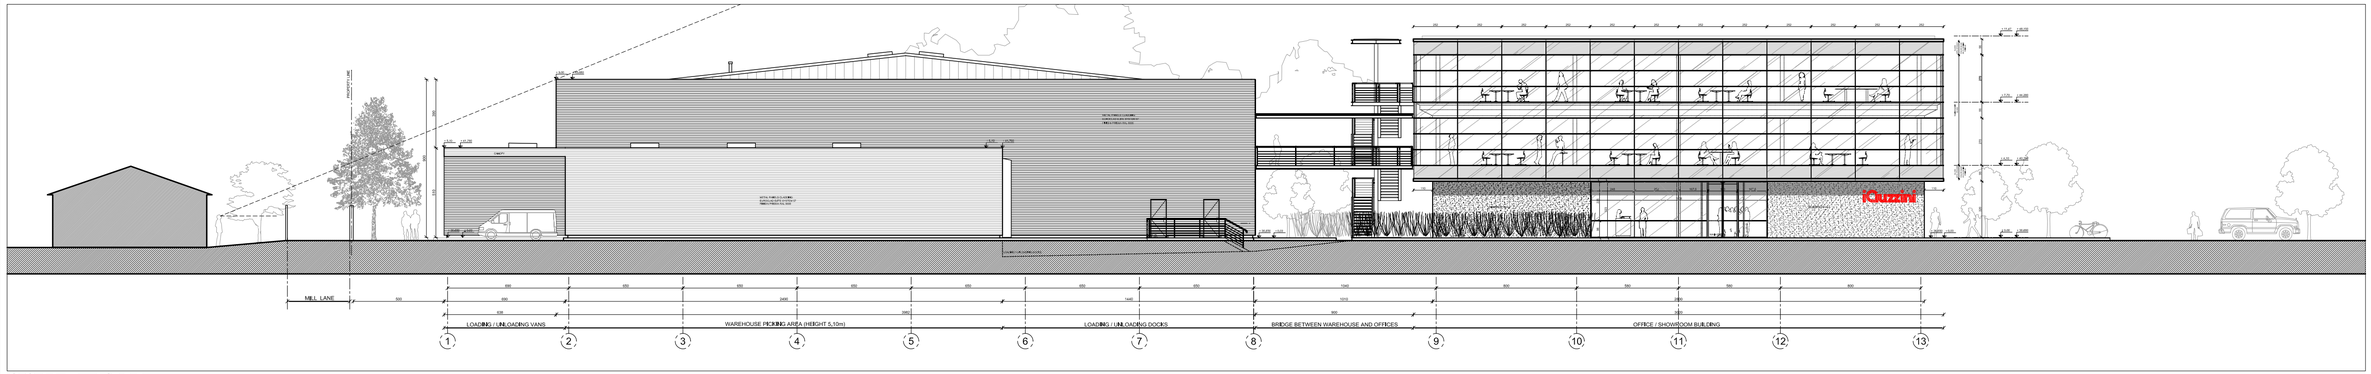


SCALE 1/200

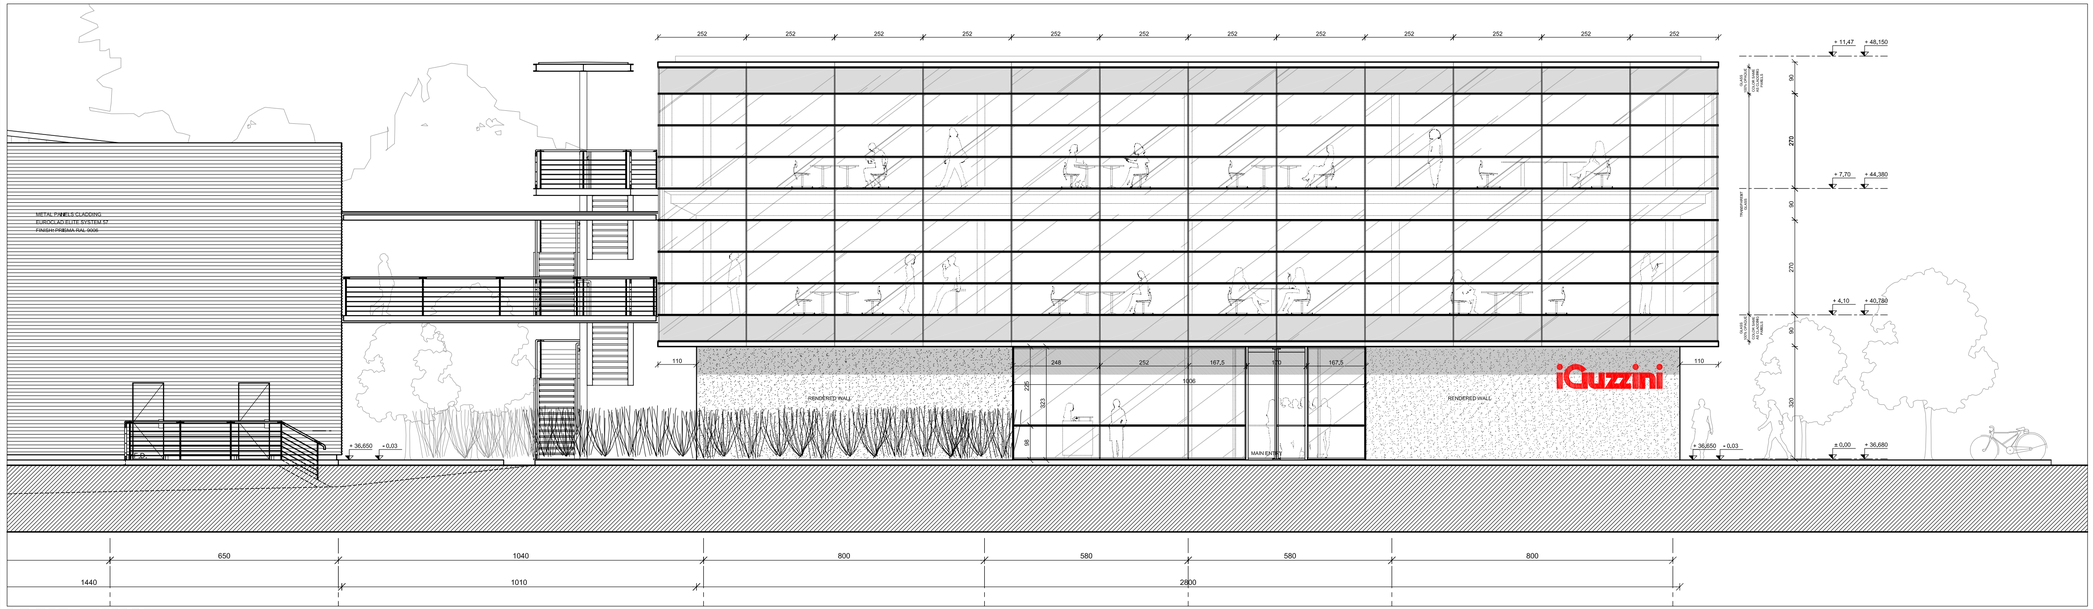


SCALE 1/100

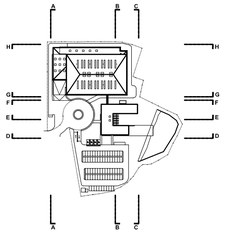

| DATE | INDEX | MODIFICATIONS |
|---|---|---|

WORK STAGE E

PROJECT

iGuzzini

iGuzzini Illuminazione s.p.a.
Astolat estate
Guildford
UNITED KINGDOM


CLIENT
iGuzzini Illuminazione s.p.a.
Via Martiri Guzzini 37
62019 Recanati
ITALY

ARCHITECT
Pier Luigi Copat Architecte
5, rue poincourt
75011 PARIS
Tel: 00 33 1 44 54 55 33 Fax: 00 33 1 44 54 99 33

CONTACT ARCHITECT
Lewis & Hickey Limited
18 Farnham Road
Guildford, Surrey
GU2 4RG
Tel: 00 44 1 483 560908 Fax: 00 44 1 483 560660

MECHANICAL & ELECTRICAL
Hartley Haddow
3000 Cathedral Hill
Guildford, Surrey
GU2 7YB
Tel: 00 44 1 483 243627 Fax: 00 44 1 483 243501

STRUCTURAL ENGINEERS
Price & Myers
20, Newman Street
London
W1T 1LT
Tel: 00 44 20 7631 5126 Fax: 00 44 20 7462 1391

QS - COSTS MANAGERS
BruceShaw
61, Catherine Place
London
SW1E 6HY
Tel: 00 44 20 7834 2237 Fax: 00 44 20 7821 5346


SENDER

P. L. C. Architect

TITLE

SECTION AA
WEST ELEVATION

| DATE | SCALE |
|---|---|
| 25.07.2007 | |

| PLAN N° | INDEX |
|---|---|
| 09 | I |

DATE OF FIRST DIFFUSION 31.03.2006