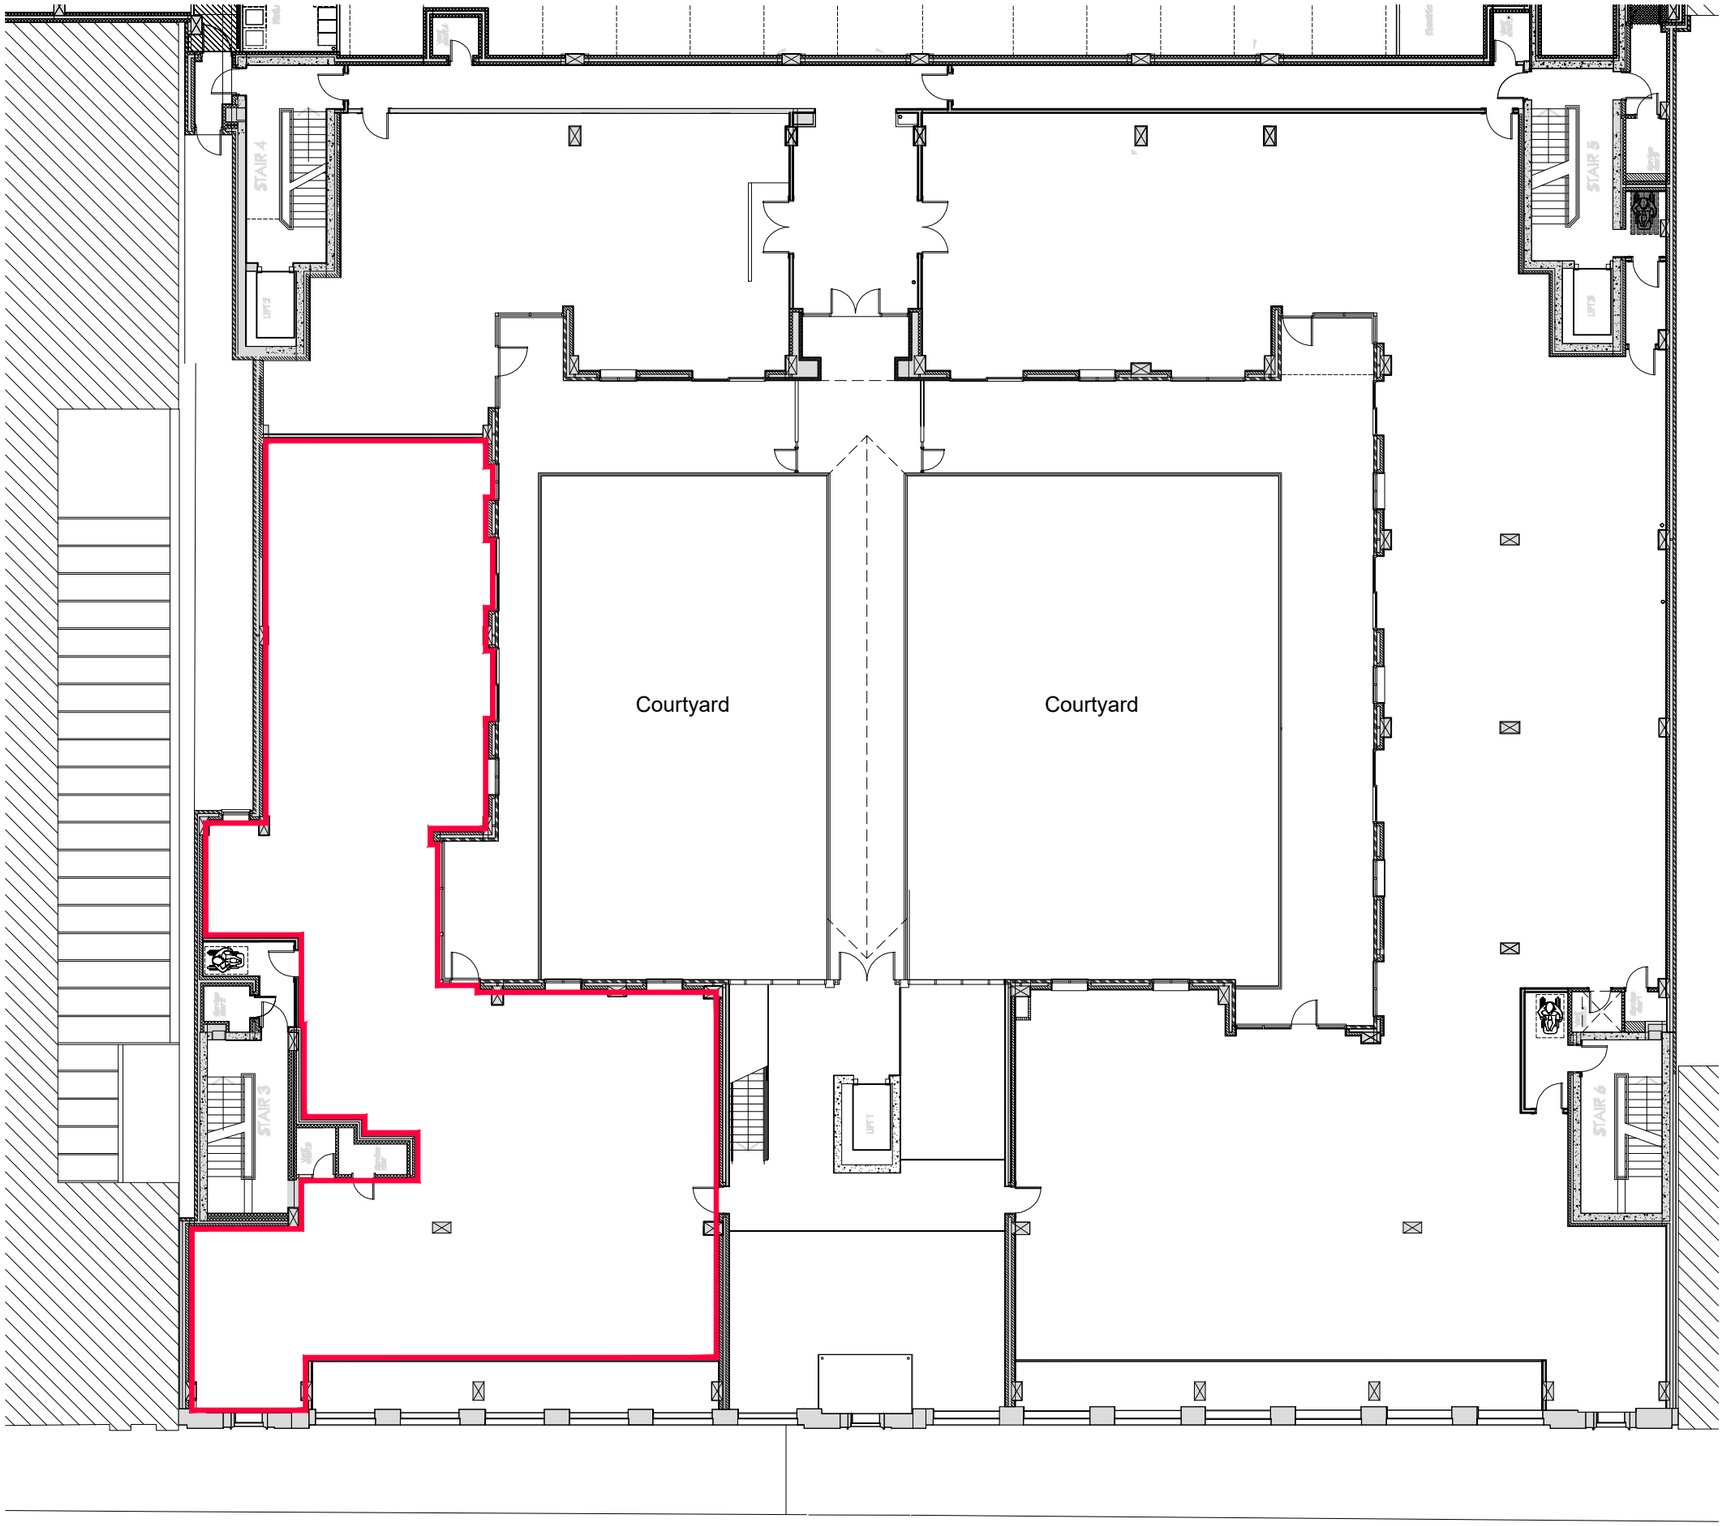

0 10m

FIRST FLOOR PLAN
Scale 1:200

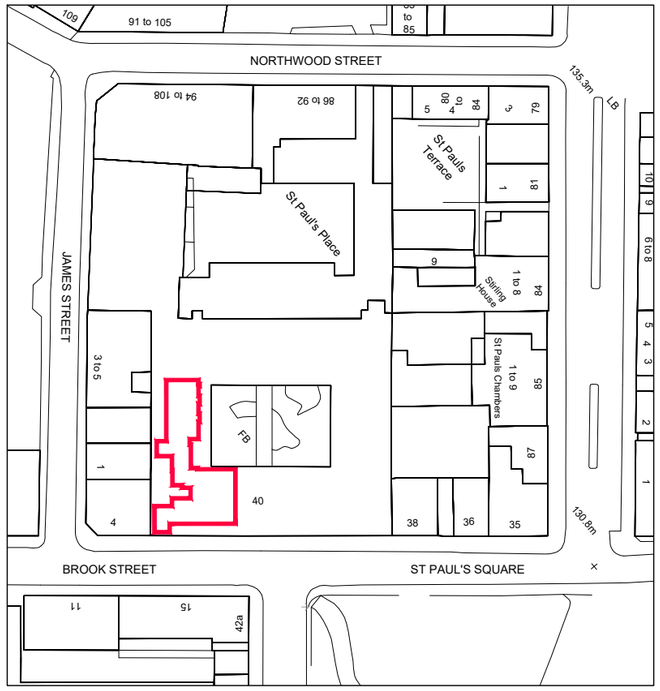

0 50m

LOCATION PLAN
Scale 1:1250

PURPOSE OF ISSUE
LEASE PLAN

MONTE CALVO ARCHITECTS

Mulberry House Main Street Tansor PE8 5HS
T: +44 (0)1832 570705 E: fm@montecalvo.co.uk

PROJECT
Part First Floor
St. Paul's Place
40 St. Paul's Square
Birmingham
B3 1FQ

TITLE
First Floor Plan
and
Location plan

CLIENT
Real Estate Investors Plc

DRAWN BY	CHECK BY	DATE
mca	fm	16.12.2025

SCALE (@ A3)	PROJECT NUMBER
as shown	1393

DRAWING NUMBER	REV
LP001	