



BAGGOT STREET LOWER

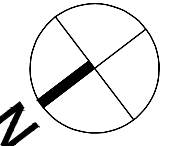

PEMBROKE ROW (1 ANEWAY)

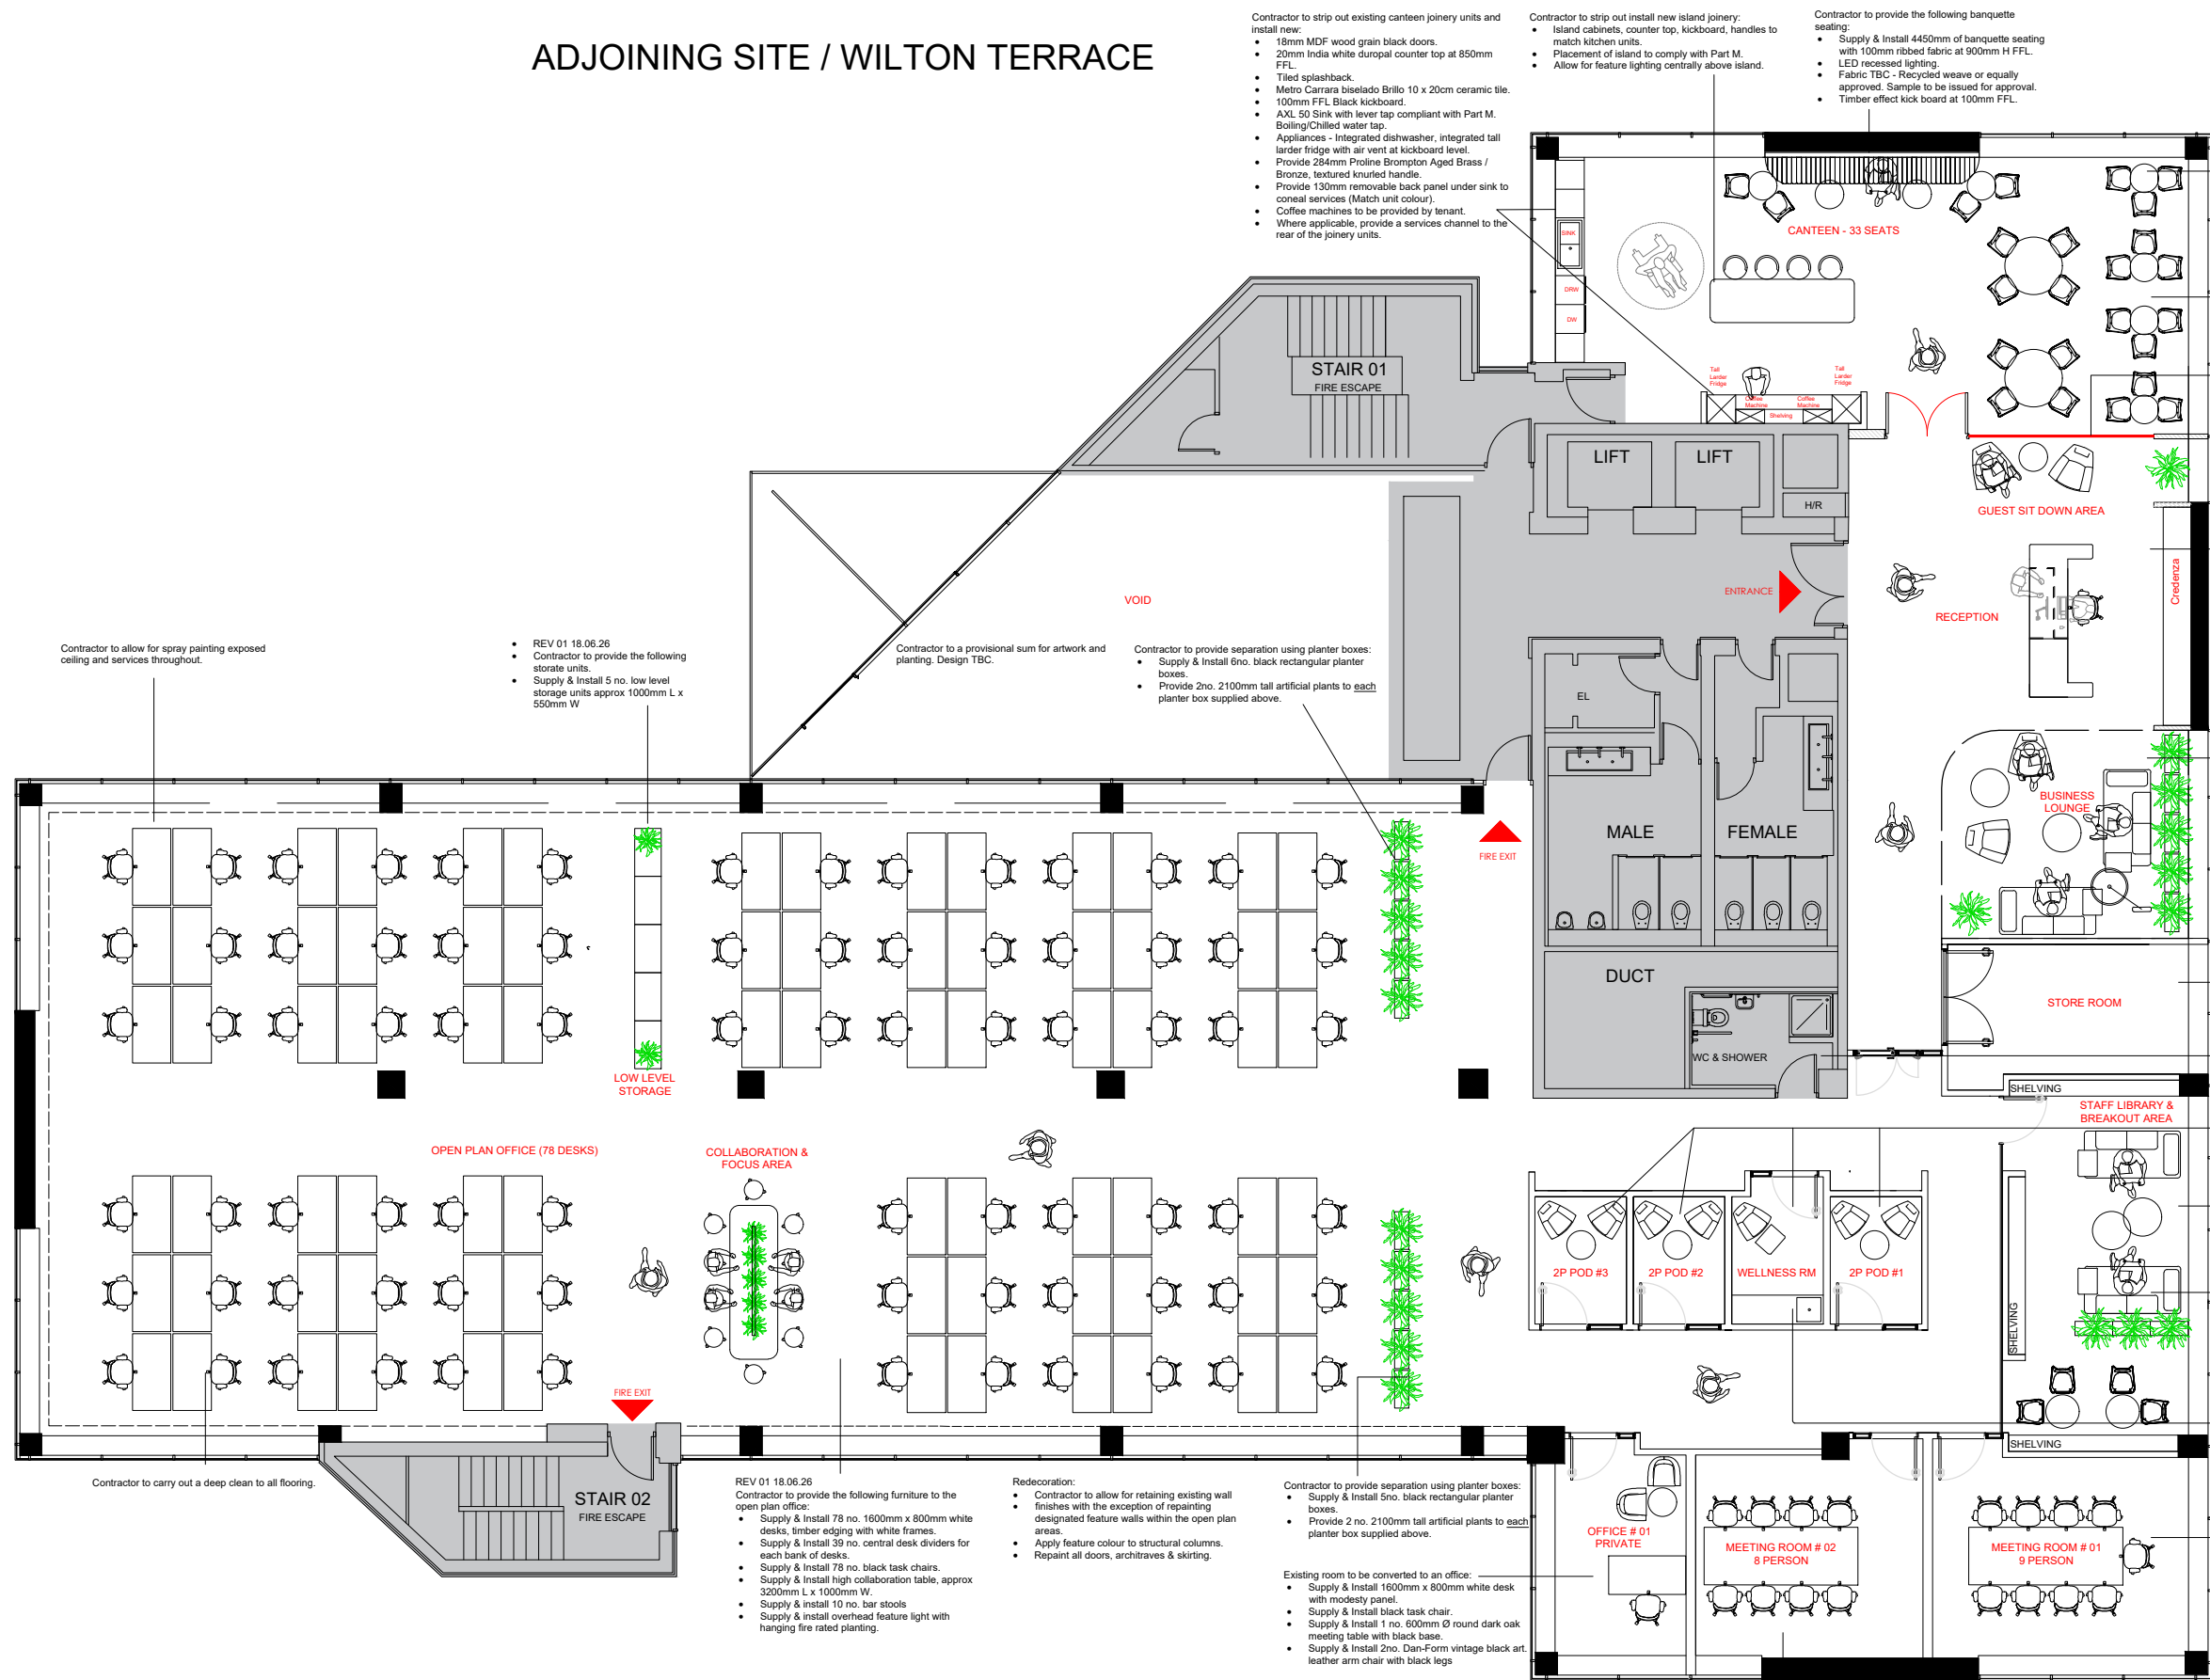

2ND FLR BSL. SCALE 1:75

ALL DRAWINGS ARE SUBJECT TO SITE SURVEY

PEMBROKE ROW

project
REFRESH AT 2ND FLR
76 BAGGOT STREET LOWER
DUBLIN 2

client
LANTHORN
22 KILDARE ST
DUBLIN 2

[illegible]

PROPOSED SECOND FLOOR WORKS AT 76 LOWER BAGGOT STREET				
scale	1:75		drawn by	JC / MB
date	23/06/2026		checked by	MB
job no.	stage	drawing no.	rev.	
BC26-030	DESIGN	02-03	01	

THIS DRAWING IS NOT FOR CONSTRUCTION UNLESS STATED OTHERWISE. DO NOT SCALE THIS DRAWING. ONLY STATED DIMENSIONS TO BE USED. ANY DISCREPANCIES TO BE IMMEDIATELY NOTIFIED TO DESIGNER. ALL DIMENSIONS TO BE CHECKED ON SITE. THIS DRAWING IS PROTECTED BY COPYRIGHT. CONTACT KNIGHT FRANK DESIGN TEAM FOR TERMS OF USE