© Copyright Tholos Architects Ltd 2024
DO NOT COPY, REPRODUCE LOAN OR SUPPLY INFORMATION FROM THIS DRAWING WITHOUT CONSENT OF THOLOS ARCHITECTS LTD -
THIS DRAWING AND COPYRIGHT BELONG TO THOLOS ARCHITECTS LTD

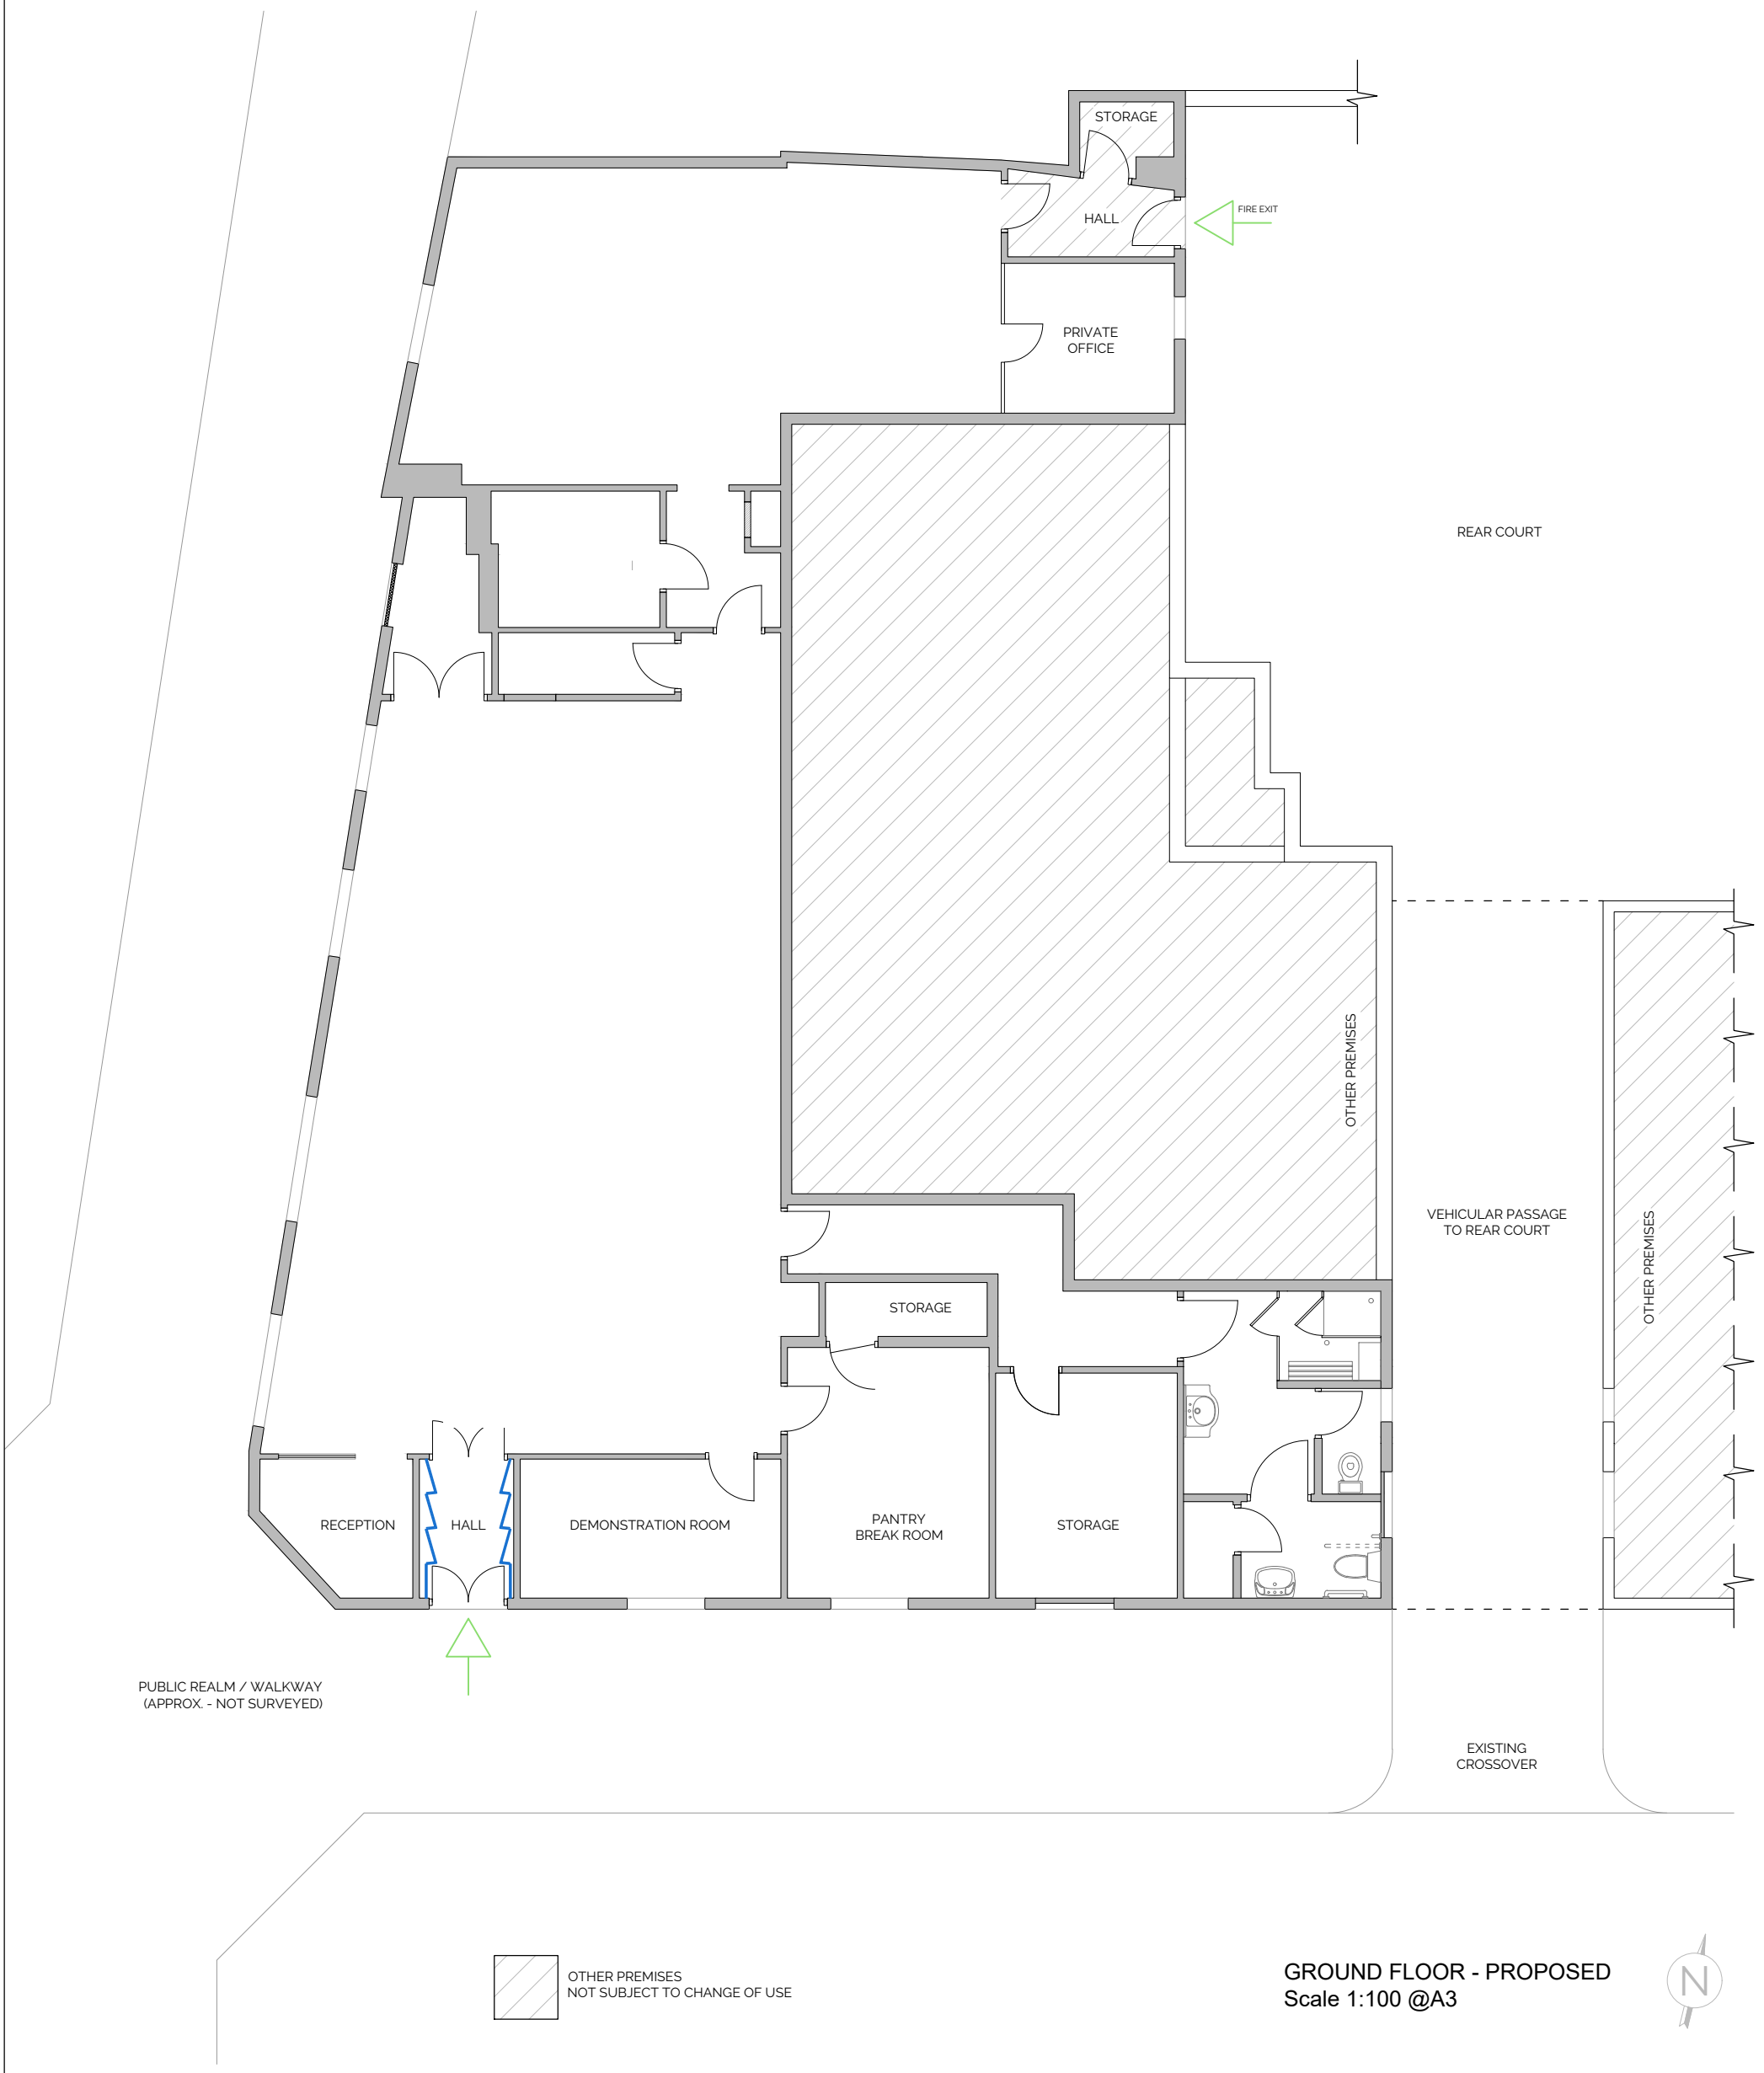

GROUND FLOOR - PROPOSED

Scale 1:100 @A3

1:100 1 2 3 4 5 10

1:200 1 2 3 4 5 10

1:50 1 2 3 4 5