


KEY | NOTES

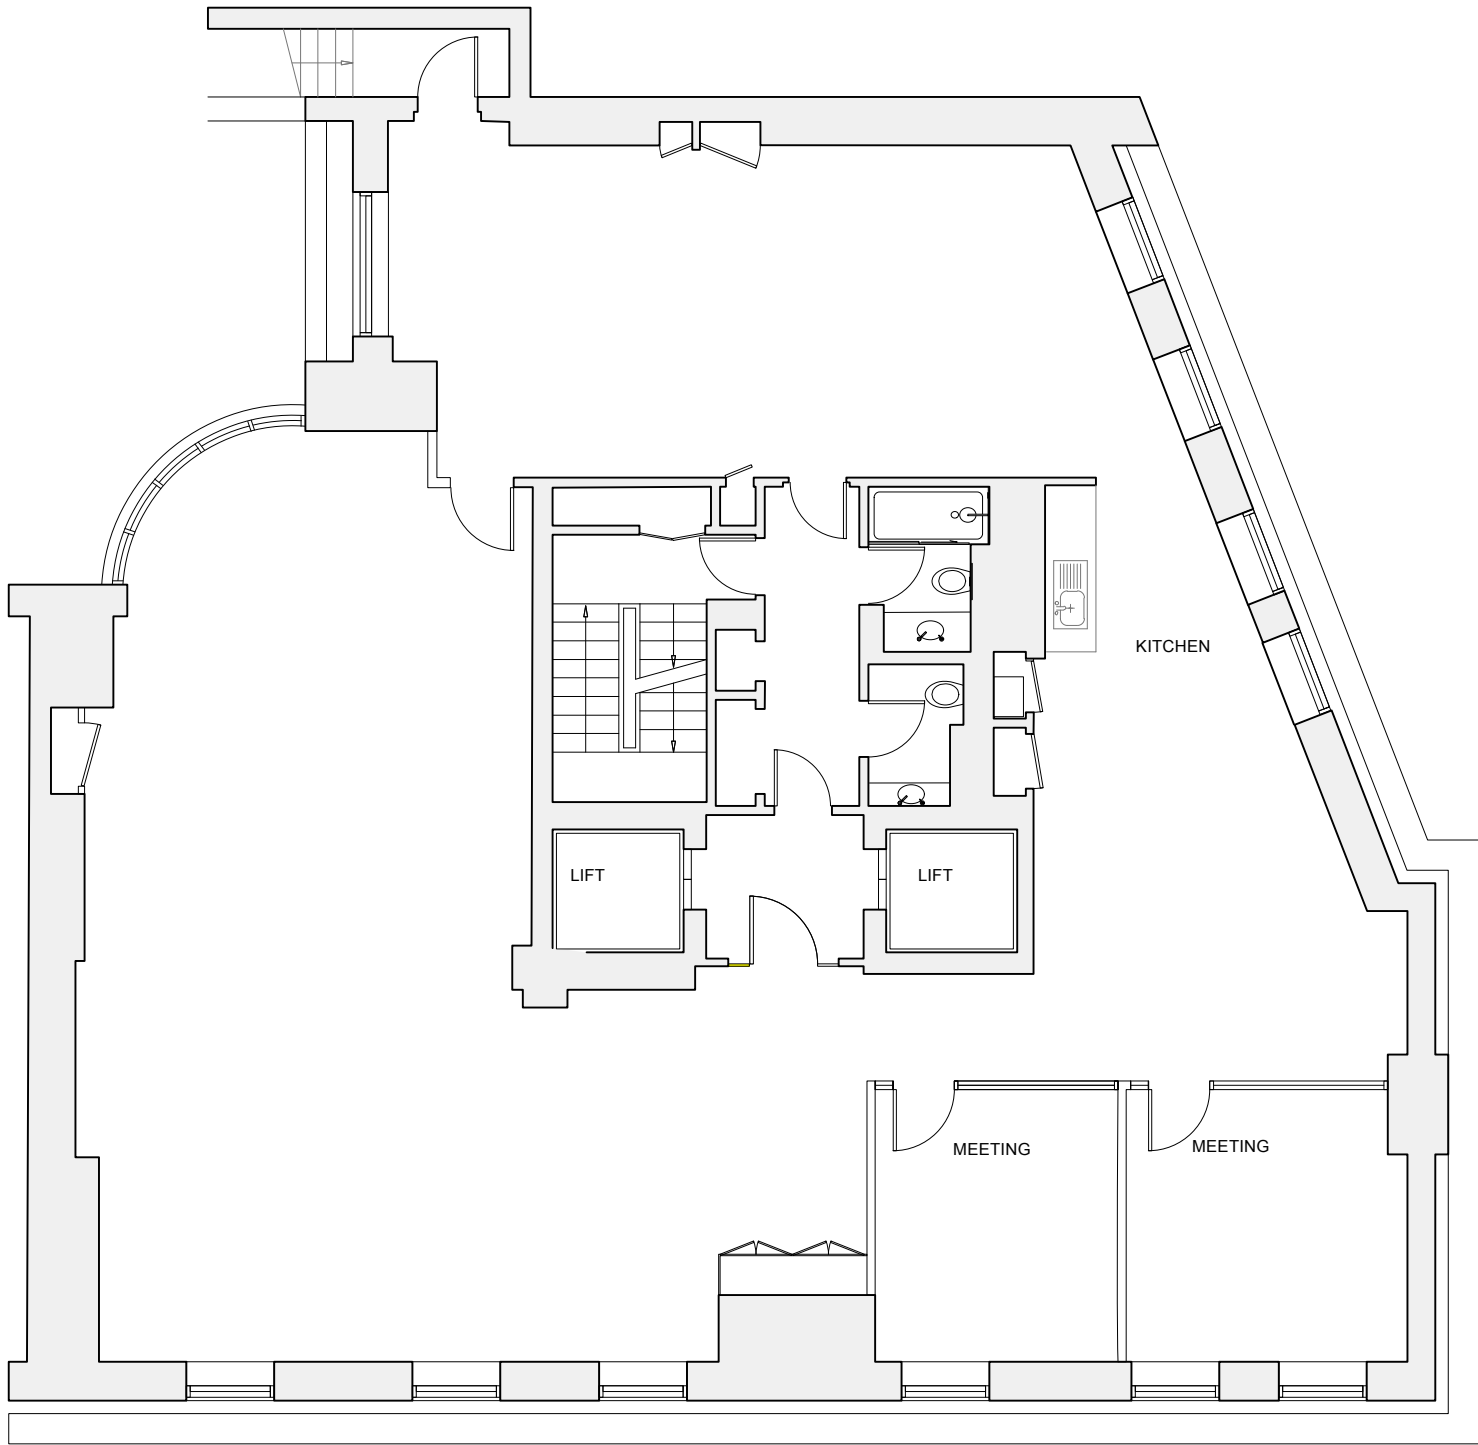

A	02.10.2026	FOR INFORMATION	
Rev	Date	Amendments	Check

**Material Works
Architecture** __

www.material-works.com

Drawing Title 55 Blandford 4th Floor Proposed	
Job Title Blandford Street	Job No. 2001
Scale 1:100 @ A3	Drawing No. 55_GA_004