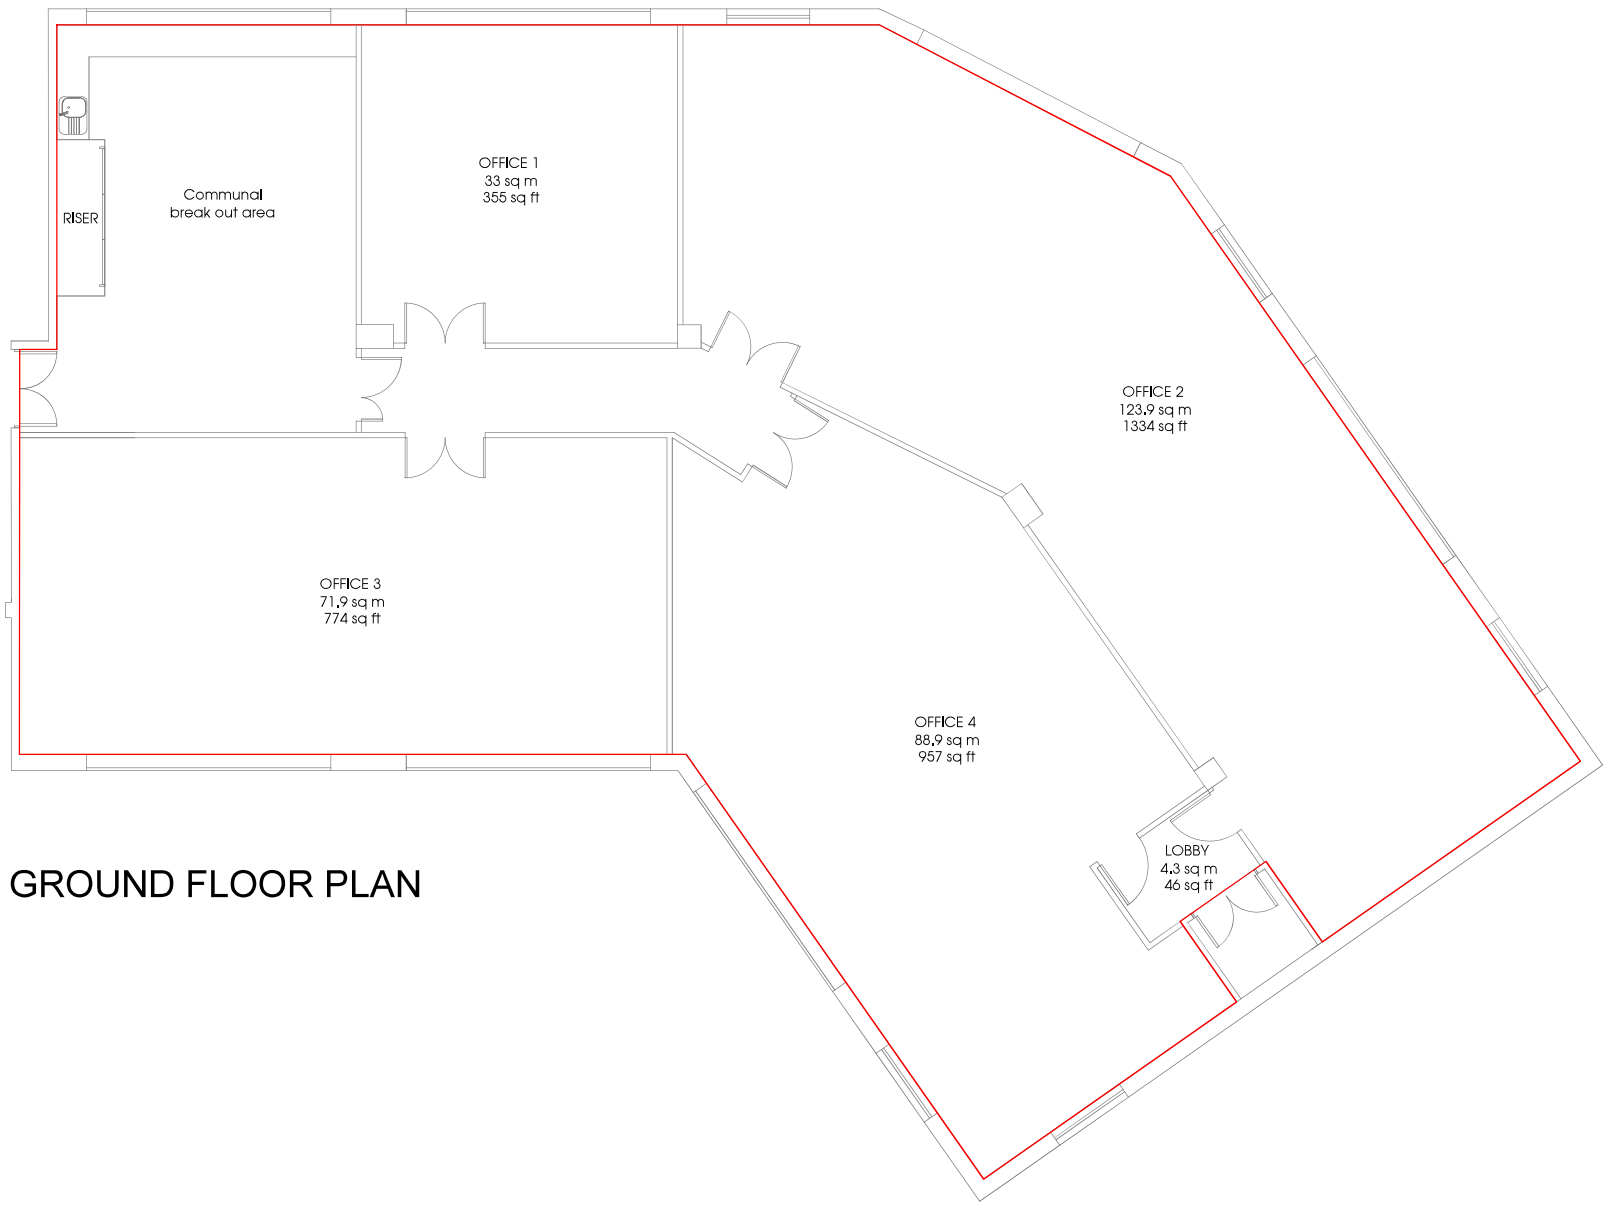

GROUND FLOOR PLAN

NOTES

1) ALL DIMENSIONS TO BE CHECKED ON SITE AND NOT SCALED FROM THIS DRAWING.
2) MALCOLM HOLLIS SHALL BE INFORMED IN WRITING OF ANY DISCREPANCIES.
3) ALL DIMENSIONS ARE IN METRES ONLY.

THIS DRAWING HAS BEEN SUPPLIED TO MALCOLM HOLLIS LLP

KEY

REVISIONS

REV.	DATE	AMENDMENTS	INITIAL

THIS DRAWING IS FOR THE FOLLOWING PURPOSE ONLY:
PRELIMINARY ☐ TENDER ☐ CONSTRUCTION ☐
SKETCH ☐ MEASURED SURVEY ☒ CONTRACT ☐

TITLE
FLOOR PLAN

CLIENT
Hermes Real Estate Investment Management Ltd

PROJECT NAME
Stag House
Old London Road
Hertford
SG13 7LA

malcolm hollis
CB1 Business Centre
20 Station Road
Cambridge
CB1 2JD
T 01223 802 990
W malcolmhollis.com

DATE	DRAWN BY
01.11.2018	SS
SCALE	CHECKED
1:50 @A1	RD

PROJECT	ORIGINATOR	VOLUME / SUBVOLUME	LEVEL	FILE TYPE
73122	MHL	00	GF	M2
ORIGINATOR'S NUMBER			STATUS	REVISION
G	10200		SO	