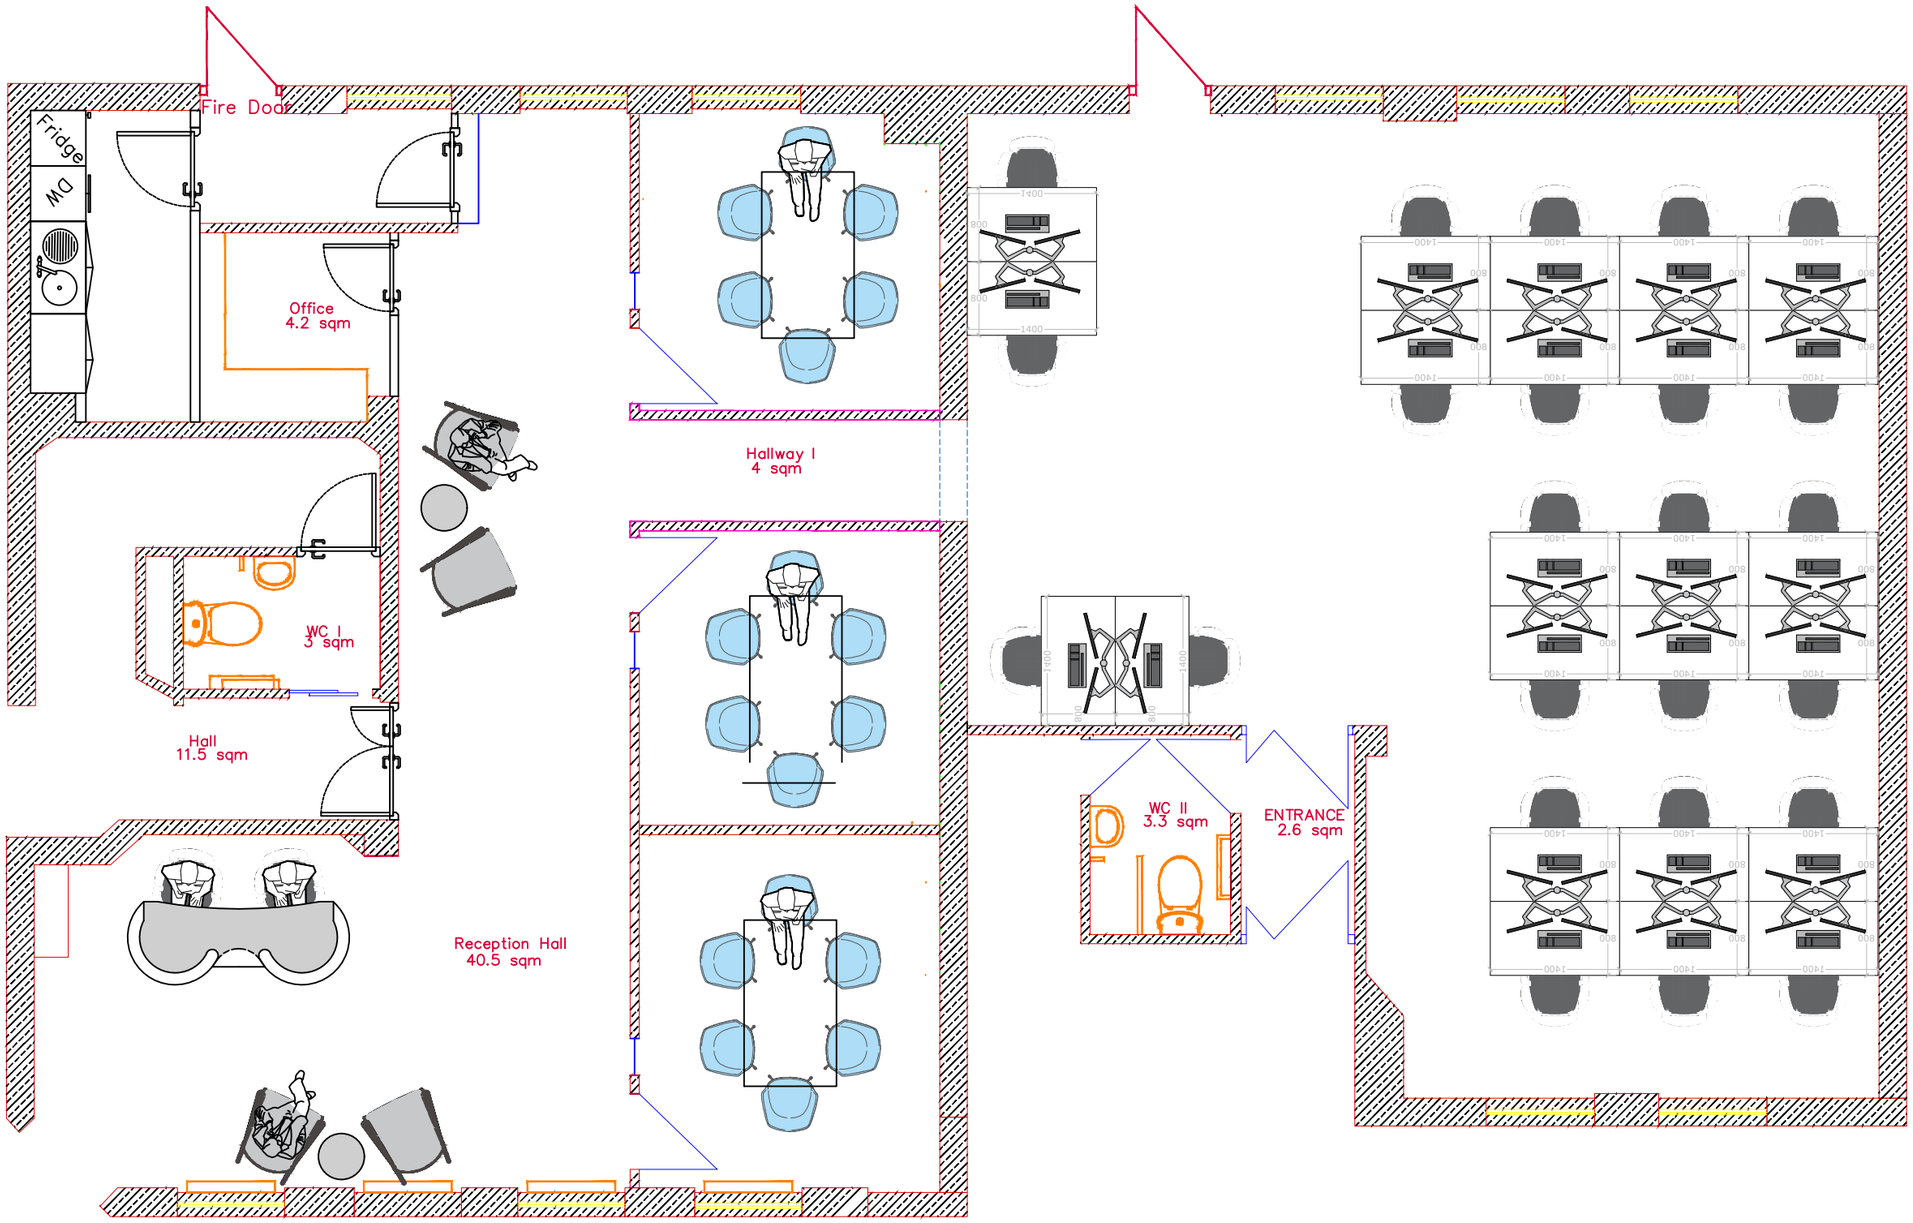

The general contractor is responsible for the verification of all dimensions on site and REGENT PROJECTS LTD are to be informed of any discrepancy. Do not scale from this drawing.
Use figured dimensions only.
This drawing is under the ownership of REGENT PROJECTS LTD and is protected under the copyright act.

REV	DESCRIPTION	DRWN	CHKD	DATE

DRAWING STAGE
Proposed

CLIENT
New

SITE ADDRESS
???

PROJECT DIRECTOR **MARK EVANS**
PROJECT MANAGER **ASHLEY EVANS**

DRAWING TITLE
Option 2

PROJECT NO.	SCALE	DATE	REVISION
TBA	NTS	03/07/25	

DRAWING NO.
2

REGENT PROJECTS
Regent Projects Ltd
LIttle Oaks
Shire Lane
Chorleywood, Herts.
WD3 5NT
T: 0800 774 7144.
www.regentprojects.com