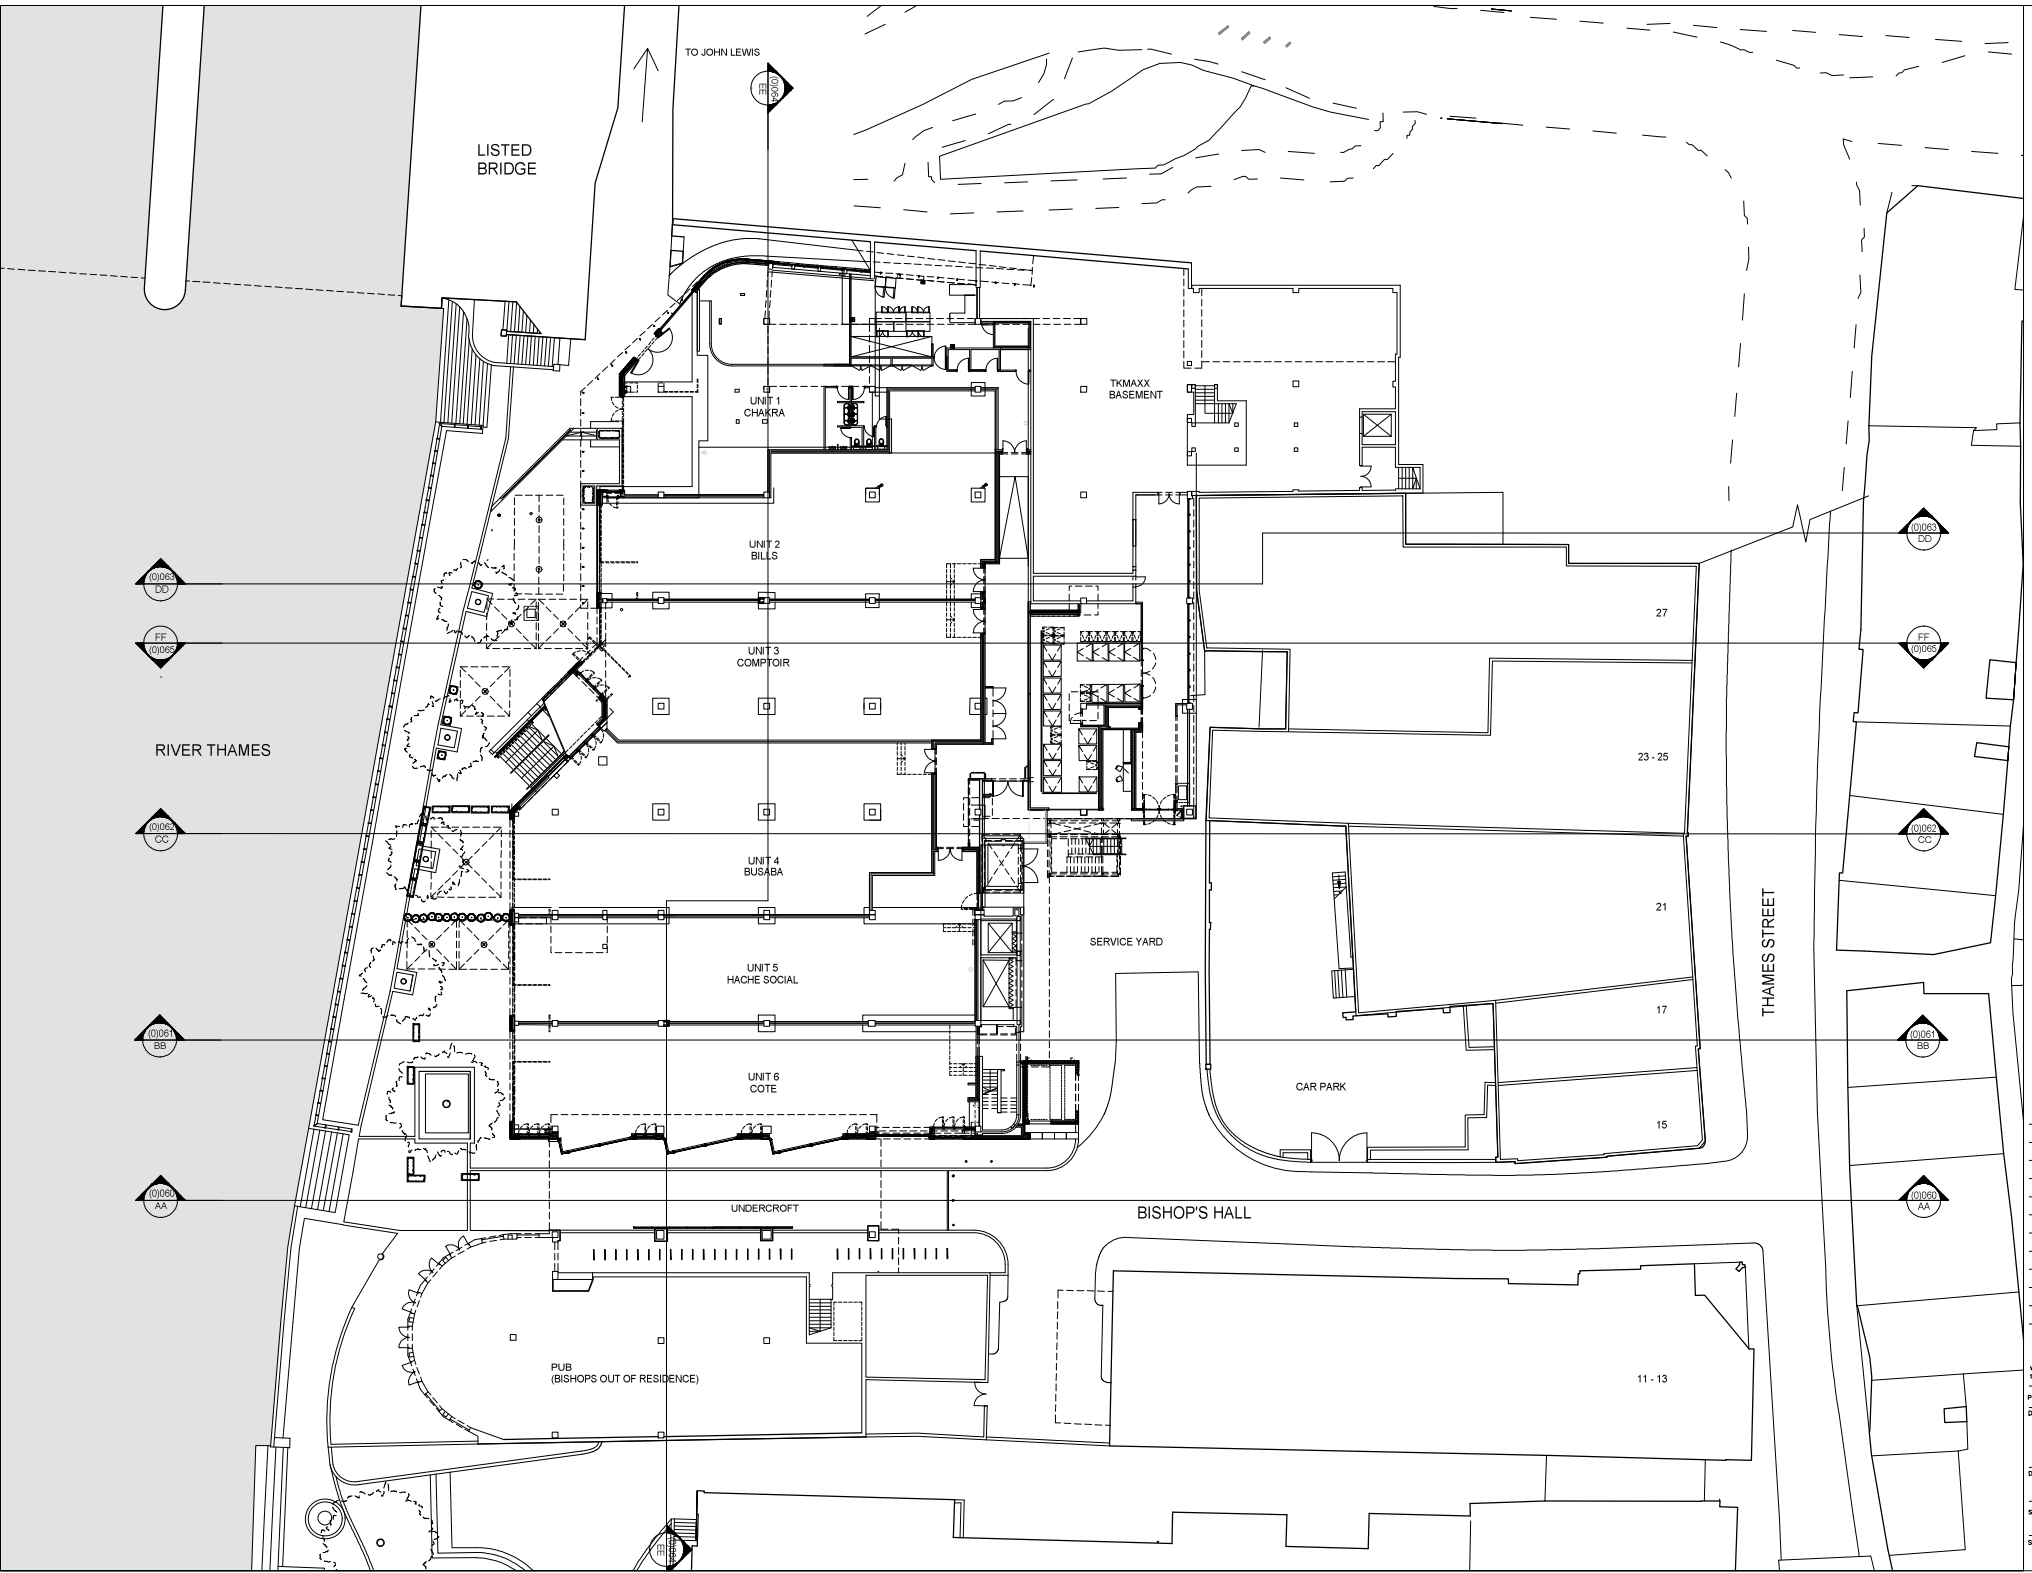

REV	DATE	DESCRIPTION
A	25.10.22	PLANNING

REED WATTS

www.reedwatts.com
studio@reedwatts.com

PROJECT 1905 KINGSTON RIVERSIDE

DRAWING

EXISTING G-1 RIVERSIDE FLOOR PLAN

DRAWING NO 1905(0)050

REVISION A

SCALE 1:200 @ A1

DATE 05.08.21

STATUS PLANNING