


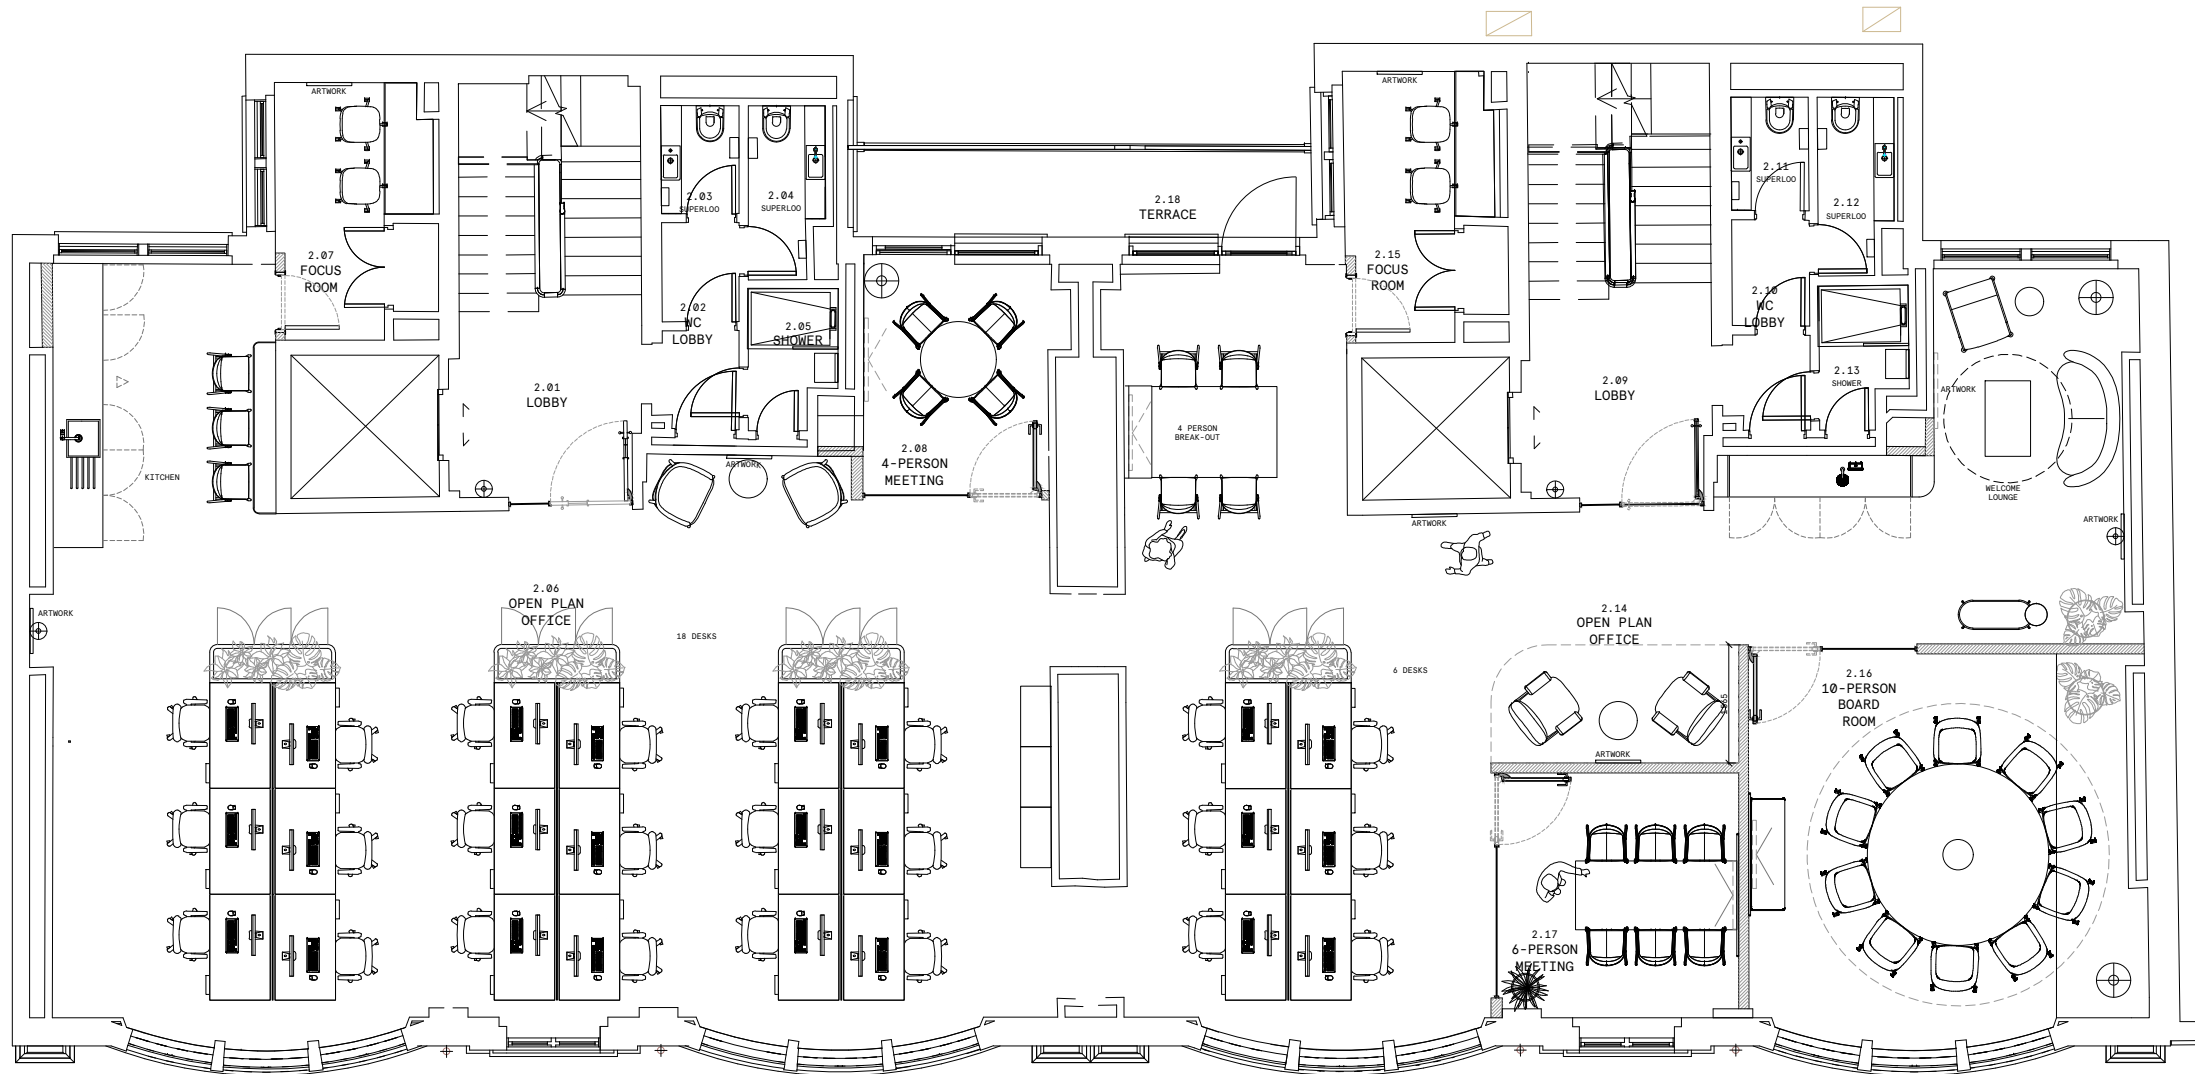

NOTES:

Copyright of this drawing is vested in the Interior Designer and it must not be copied or reproduced without consent.

All dimensions are in Millimeters (mm) unless indicated. Contractor to check all dimensions prior to commencing work onsite & adopt responsibility for dimensional accuracy prior to works.

Drawing to be read in conjunction with all relevant information. Any discrepancies found between information on this drawing, given elsewhere or recorded onsite shall be reported to the Interior Designer immediately.

DO NOT SCALE FROM THIS DRAWING...
If unsure ask!

rev.	description	by	checked	date
------	-------------	----	---------	------

kin

kin studio,
Flint Glass Works
64 Jersey St
Manchester,
M4 6JW

client logo:

client logo

client

Oval

project

107-113 Great Portland St, London

stage

STAGE 5 - CONSTRUCTION

drawing title

Proposed Second Floor GA

drawing no.	date	scale	rev.
[20]-100-02	15-Nov-24	1:100 @ A3	F