

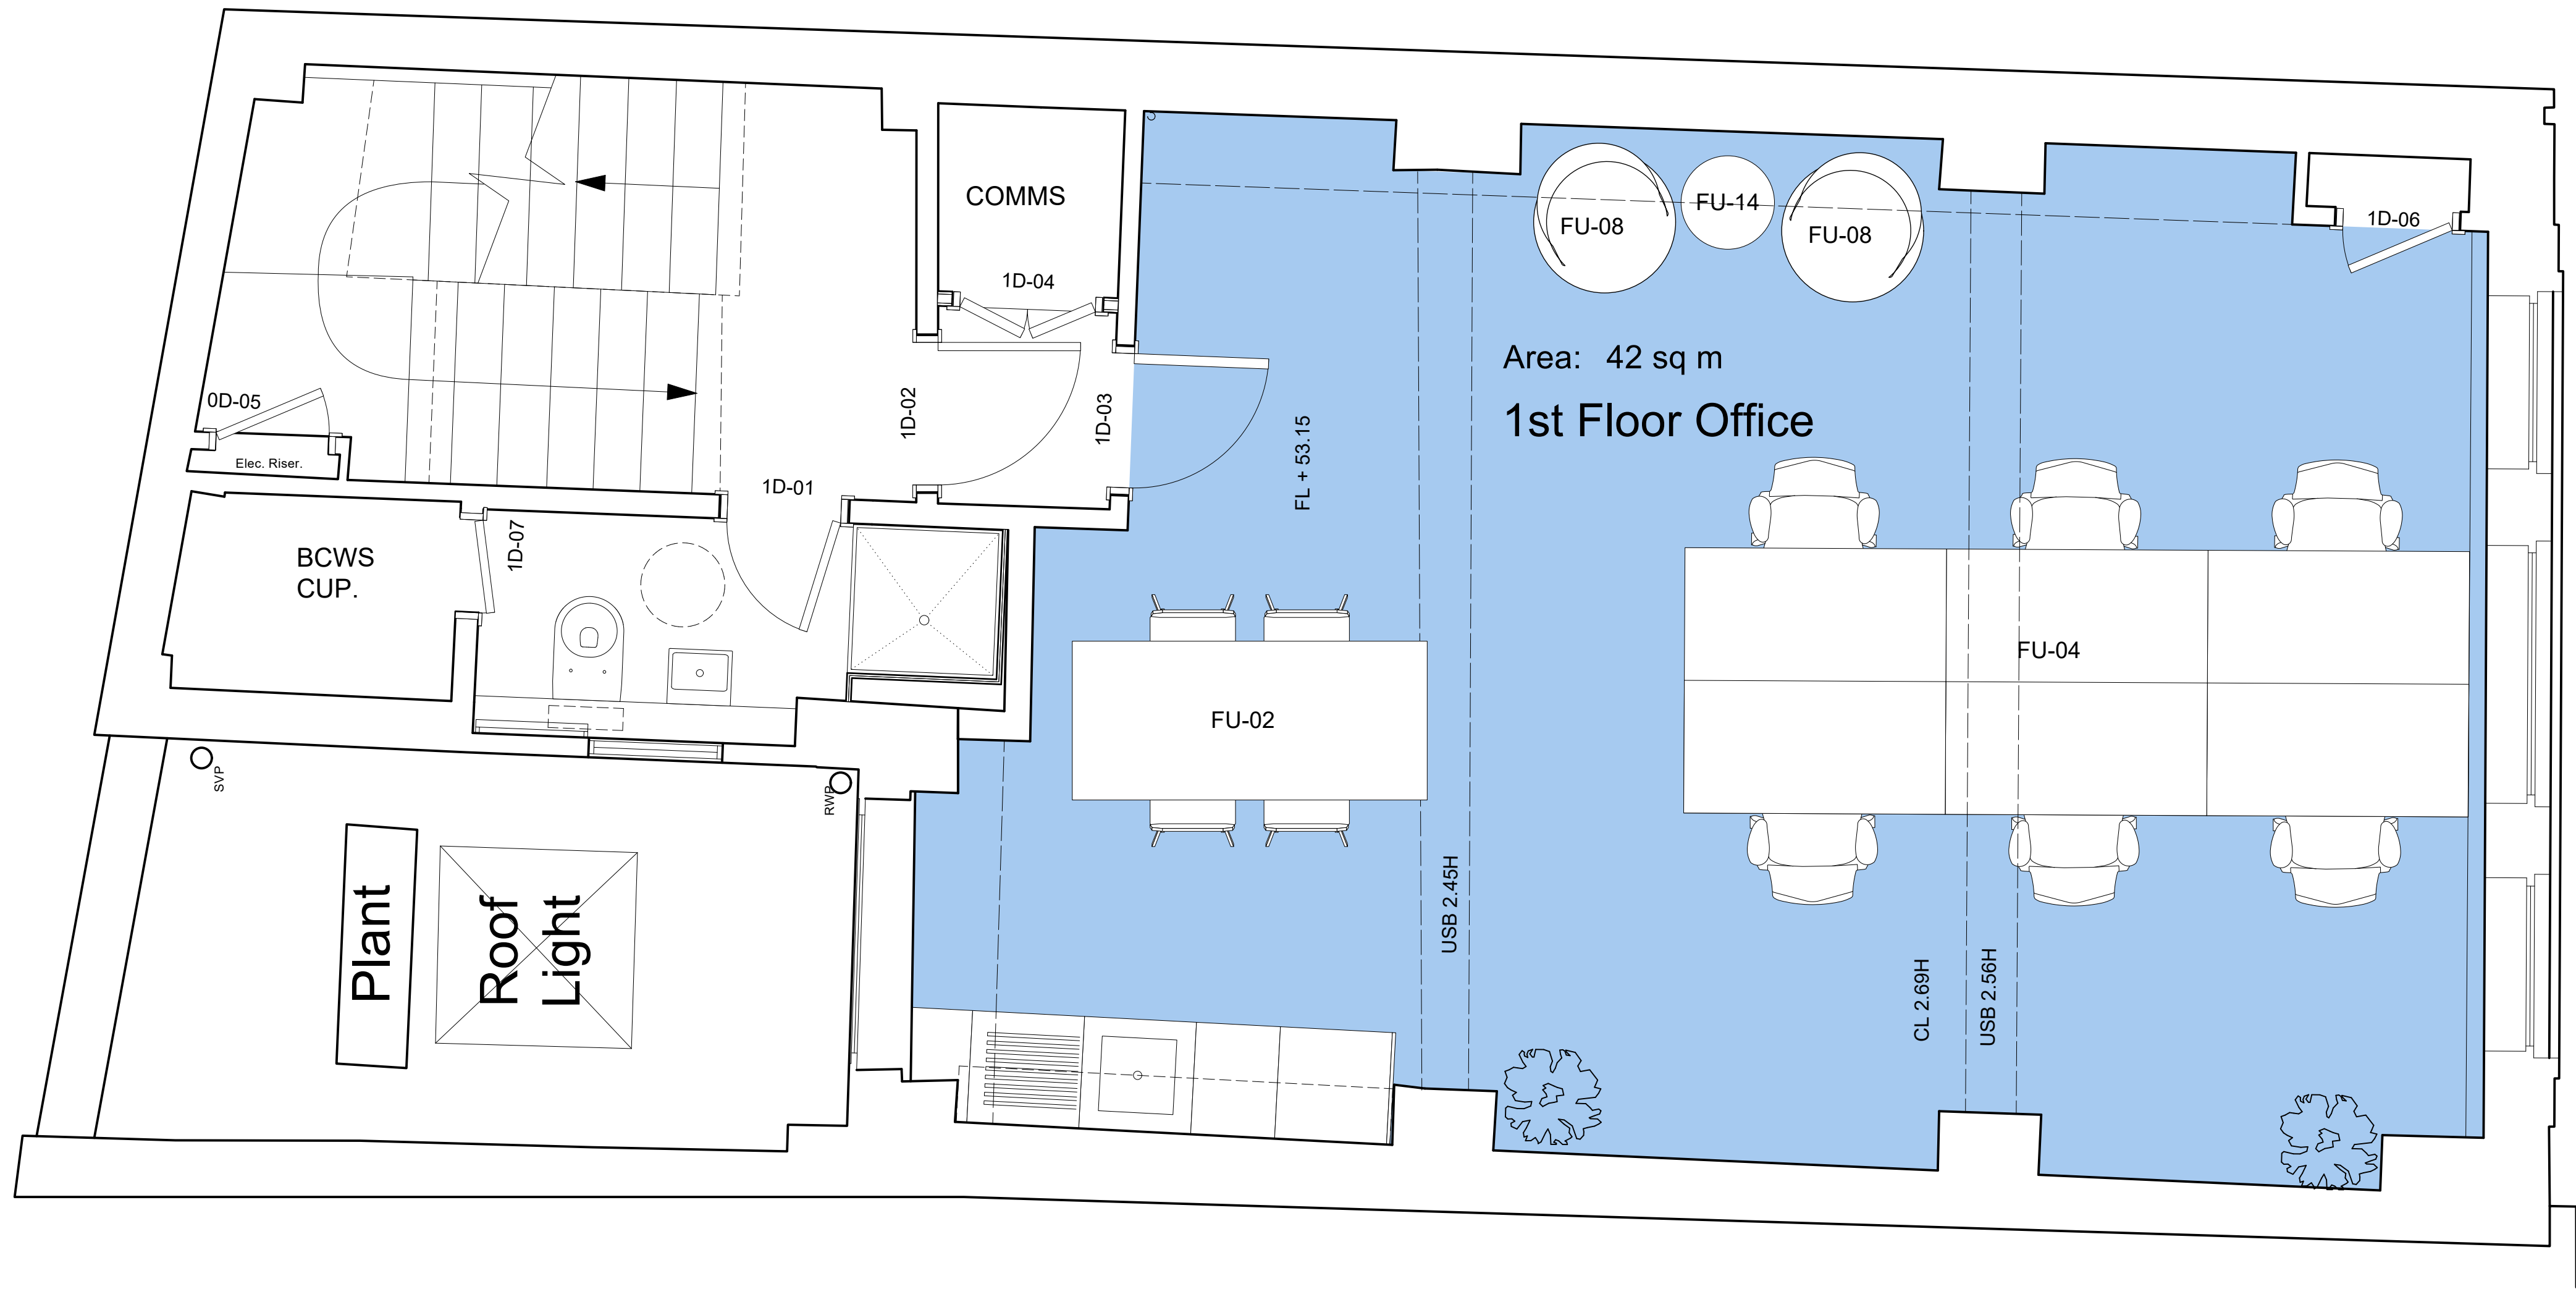


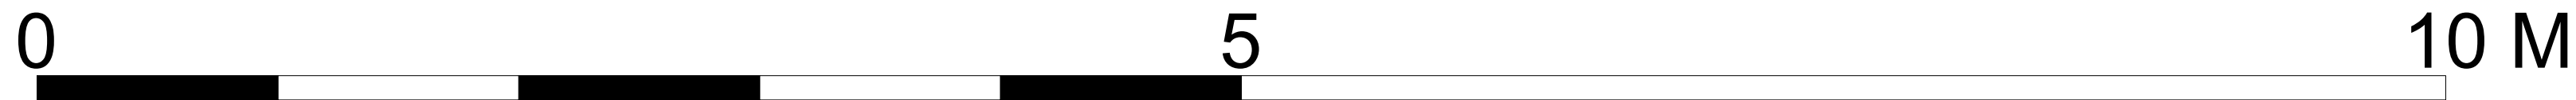

2 Proposed 1st Floor
Scale: 1:25

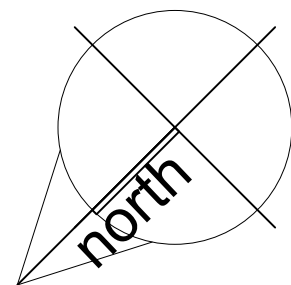

HAZARDS LEADING TO UNUSUAL OR SIGNIFICANT RISK DURING THE CONSTRUCTION PROCESS ARE IDENTIFIED ON THIS DRAWING AS:		
SEAM ARCHITECTS SPECIFIC RISKS & HAZARDS:		
-		
NOTE: THE LIST BELOW IDENTIFIES CERTAIN RISKS WHICH ARE DEEMED TO BE UNUSUAL, ABNORMAL OR UNEXPECTED TO A COMPETENT CONTRACTOR CARRYING OUT WORK OF THIS NATURE BUT DOES NOT COVER ALL POSSIBLE SITUATIONS WHICH MAY BE ENCOUNTERED DURING THE CONSTRUCTION PROCESS. IT IS THEREFORE THE MAIN CONTRACTOR'S RESPONSIBILITY TO IDENTIFY ANY FURTHER RISKS/HAZARDS AND TAKE APPROPRIATE ACTION.		

Revisions and Notes		
2	Construction Issue / Update	22/01/2025
3	Construction Update	11/04/2025
4	Final Construction Issue	29/07/2025

SEAM architects Ltd. copyright 2024. This drawing must not be reproduced in part or whole without prior written consent. Do Not scale from this drawing. Check and confirm all dimensions on site prior to commencing work. IF IN DOUBT ASK.

8 Berwick Street, London. W1F 0PP

FINAL CONSTRUCTION ISSUE

SEAM Architects, 145 The High Street, Sevenoaks, Kent. TN13 1XJ Tel: 0203 637 8996

SEAM

ARCHITECTS

size ISO A1	scale 1:25	no 101	title Proposed 1st Floor
date 7/10/25	Revision C 4	file ref A4785	client Shaftsby Capital