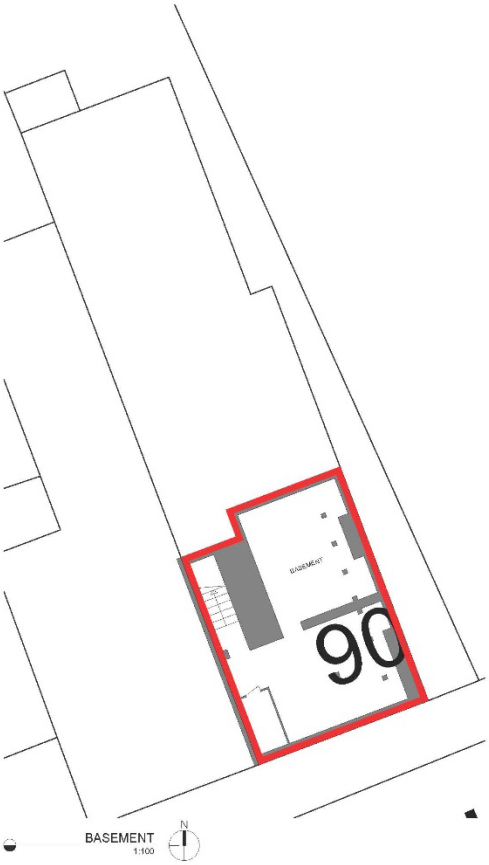

BASEMENT
1:100

GROUND FLOOR
1:100

GENERAL NOTES

This drawing is to be read in conjunction with all other relevant drawings, schedules and specifications issued.
Any discrepancies with the information described in this drawing must be reported in writing. Responsibility cannot be accepted for alterations made to this drawing without prior permission.
This drawing must not be scaled, copied or reproduced otherwise than accurately cannot be guaranteed.
This drawing should not be used in any circumstances for any structural calculation or building construction/demolition work.

Land Registry Note
This drawing has been created in accordance with the guidance included in the Land Registry Practice Guide 40.

Extent of title

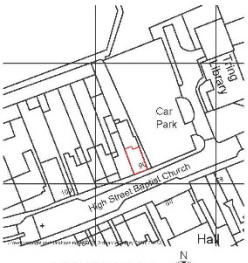

LOCATION PLAN
1:1250

SCALE 1:1250

PROJECT TITLE

UNIT 1
90 HIGH STREET,
TRING, HP23 4AF

DRAWING TITLE

LAND REGISTRY PLAN

SCALE 1:100

SCALE	SIZE	DRAWING
1:100	A3	307547
DRAWN	CHECKED	DATE
AW	PH	30/09/22

FOURWALLS™
SURVEYS
WWW.FOURWALLSSURVEYS.COM