

NOTE
This drawing must not be reissued, loaned or copied without the written consent of the originator Woodfellows LLP.
All errors, omissions, discrepancies should be reported to the originator immediately.
All dimensions to be checked before site fabrication by the contractor, his sub-contractor or supplier.
Do not scale plans - use figure or grid dimensions where given.
Any deviation from the drawing to be reported to the originator immediately.

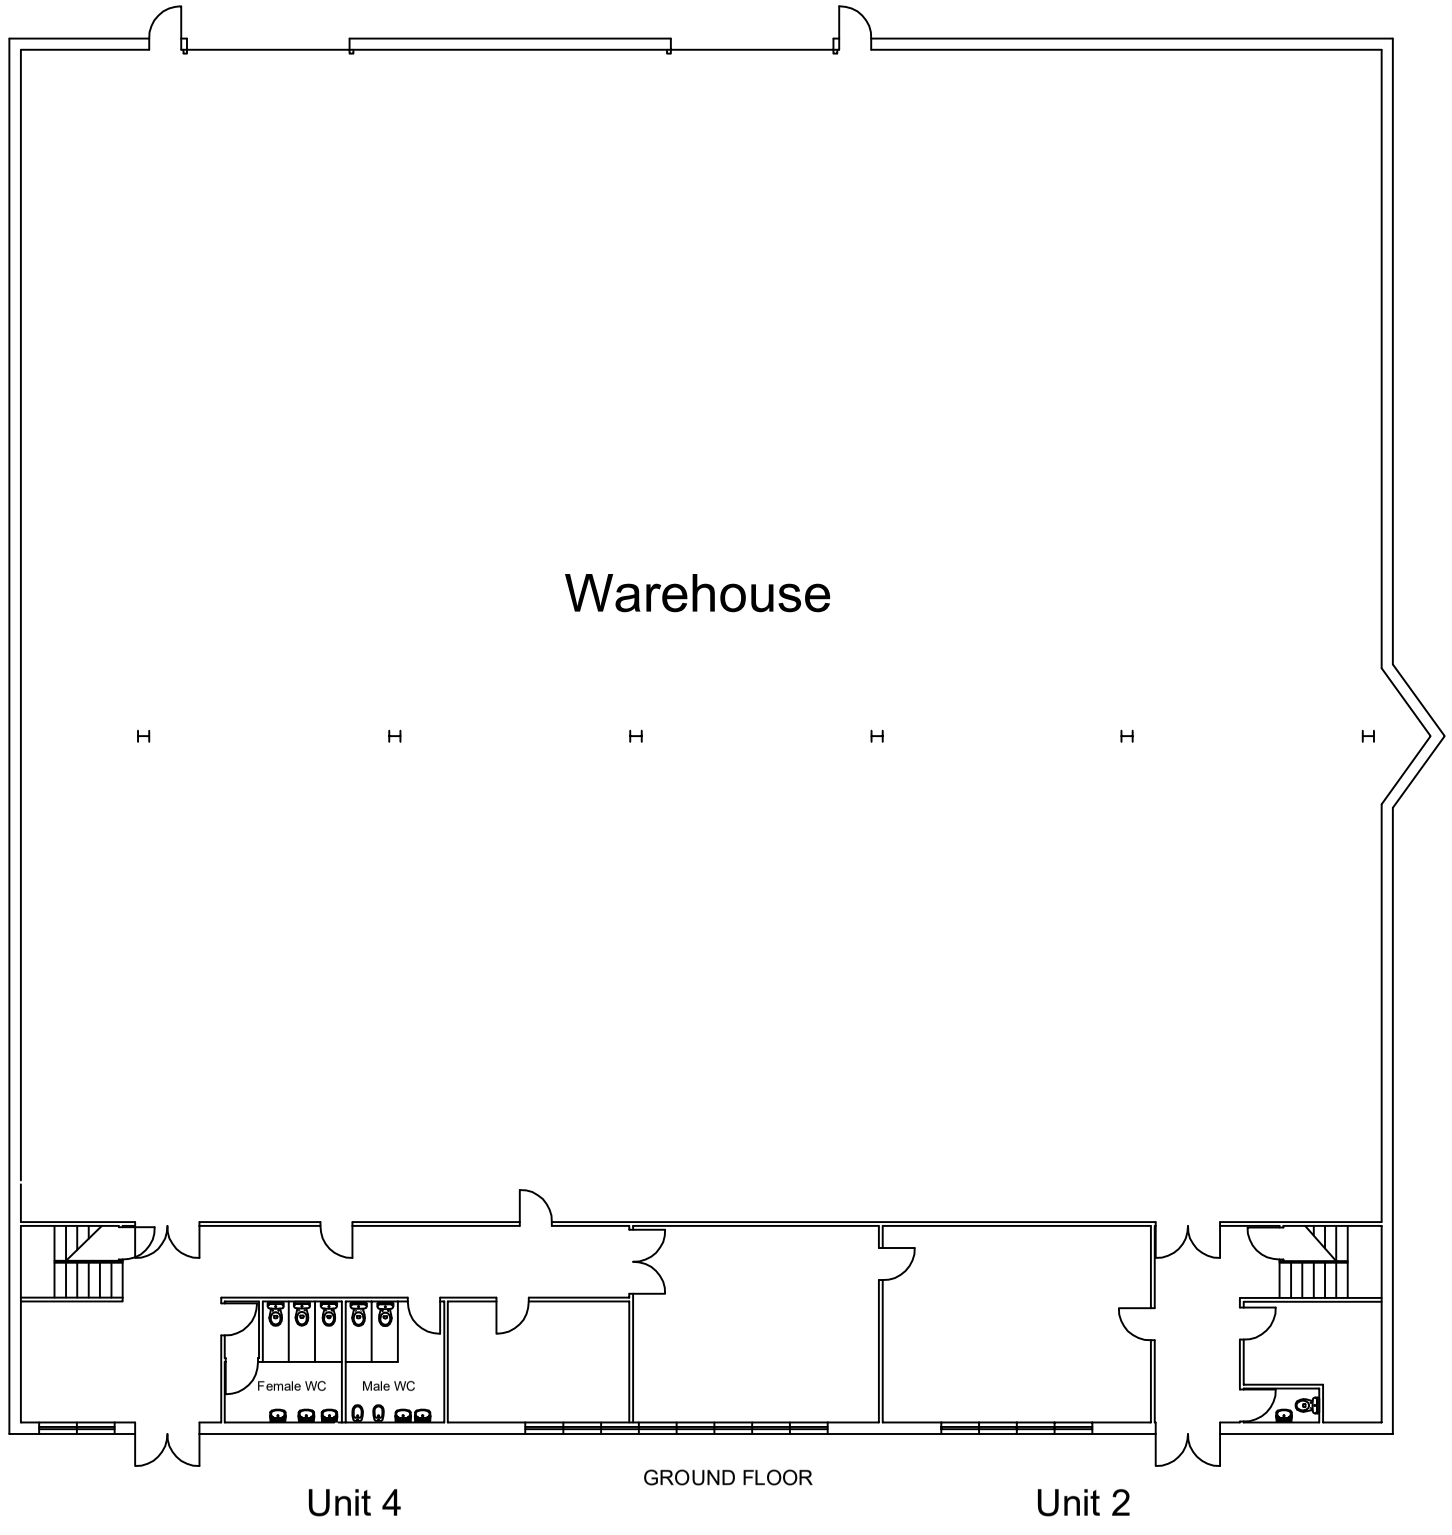

GROUND FLOOR

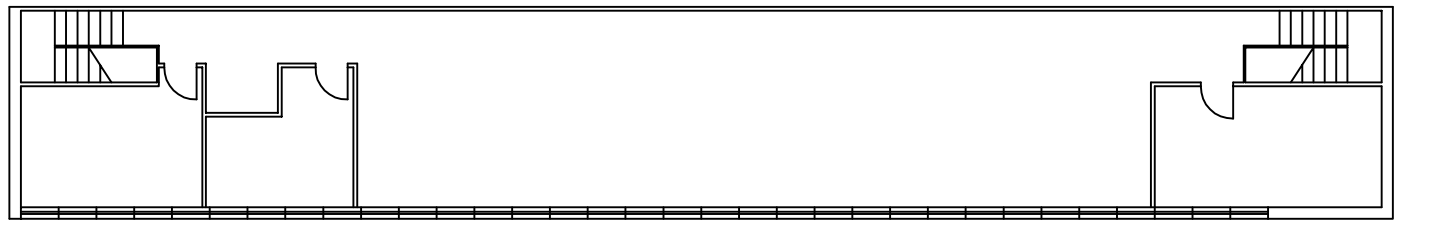

FIRST FLOOR

REV	DATE	DESCRIPTION

Woodfellows.
building consultancy

PROJECT	CLIENT
Units 2-4 Erica Road, Stacey Bushes Milton Keynes MK12 6HS	SREIT Property Limited c/o Hornbeam CPAM Limited
SUBJECT	**DATE** / **SCALE**
Indicative Layout Plan	January 2023 / NTS@A3

Job Number	DRAWING NR	REV	DRAWN	CHECKED
-	-	0	RG	WF

© Woodfellows LLP This drawing may not be reproduced in any form without prior written agreement