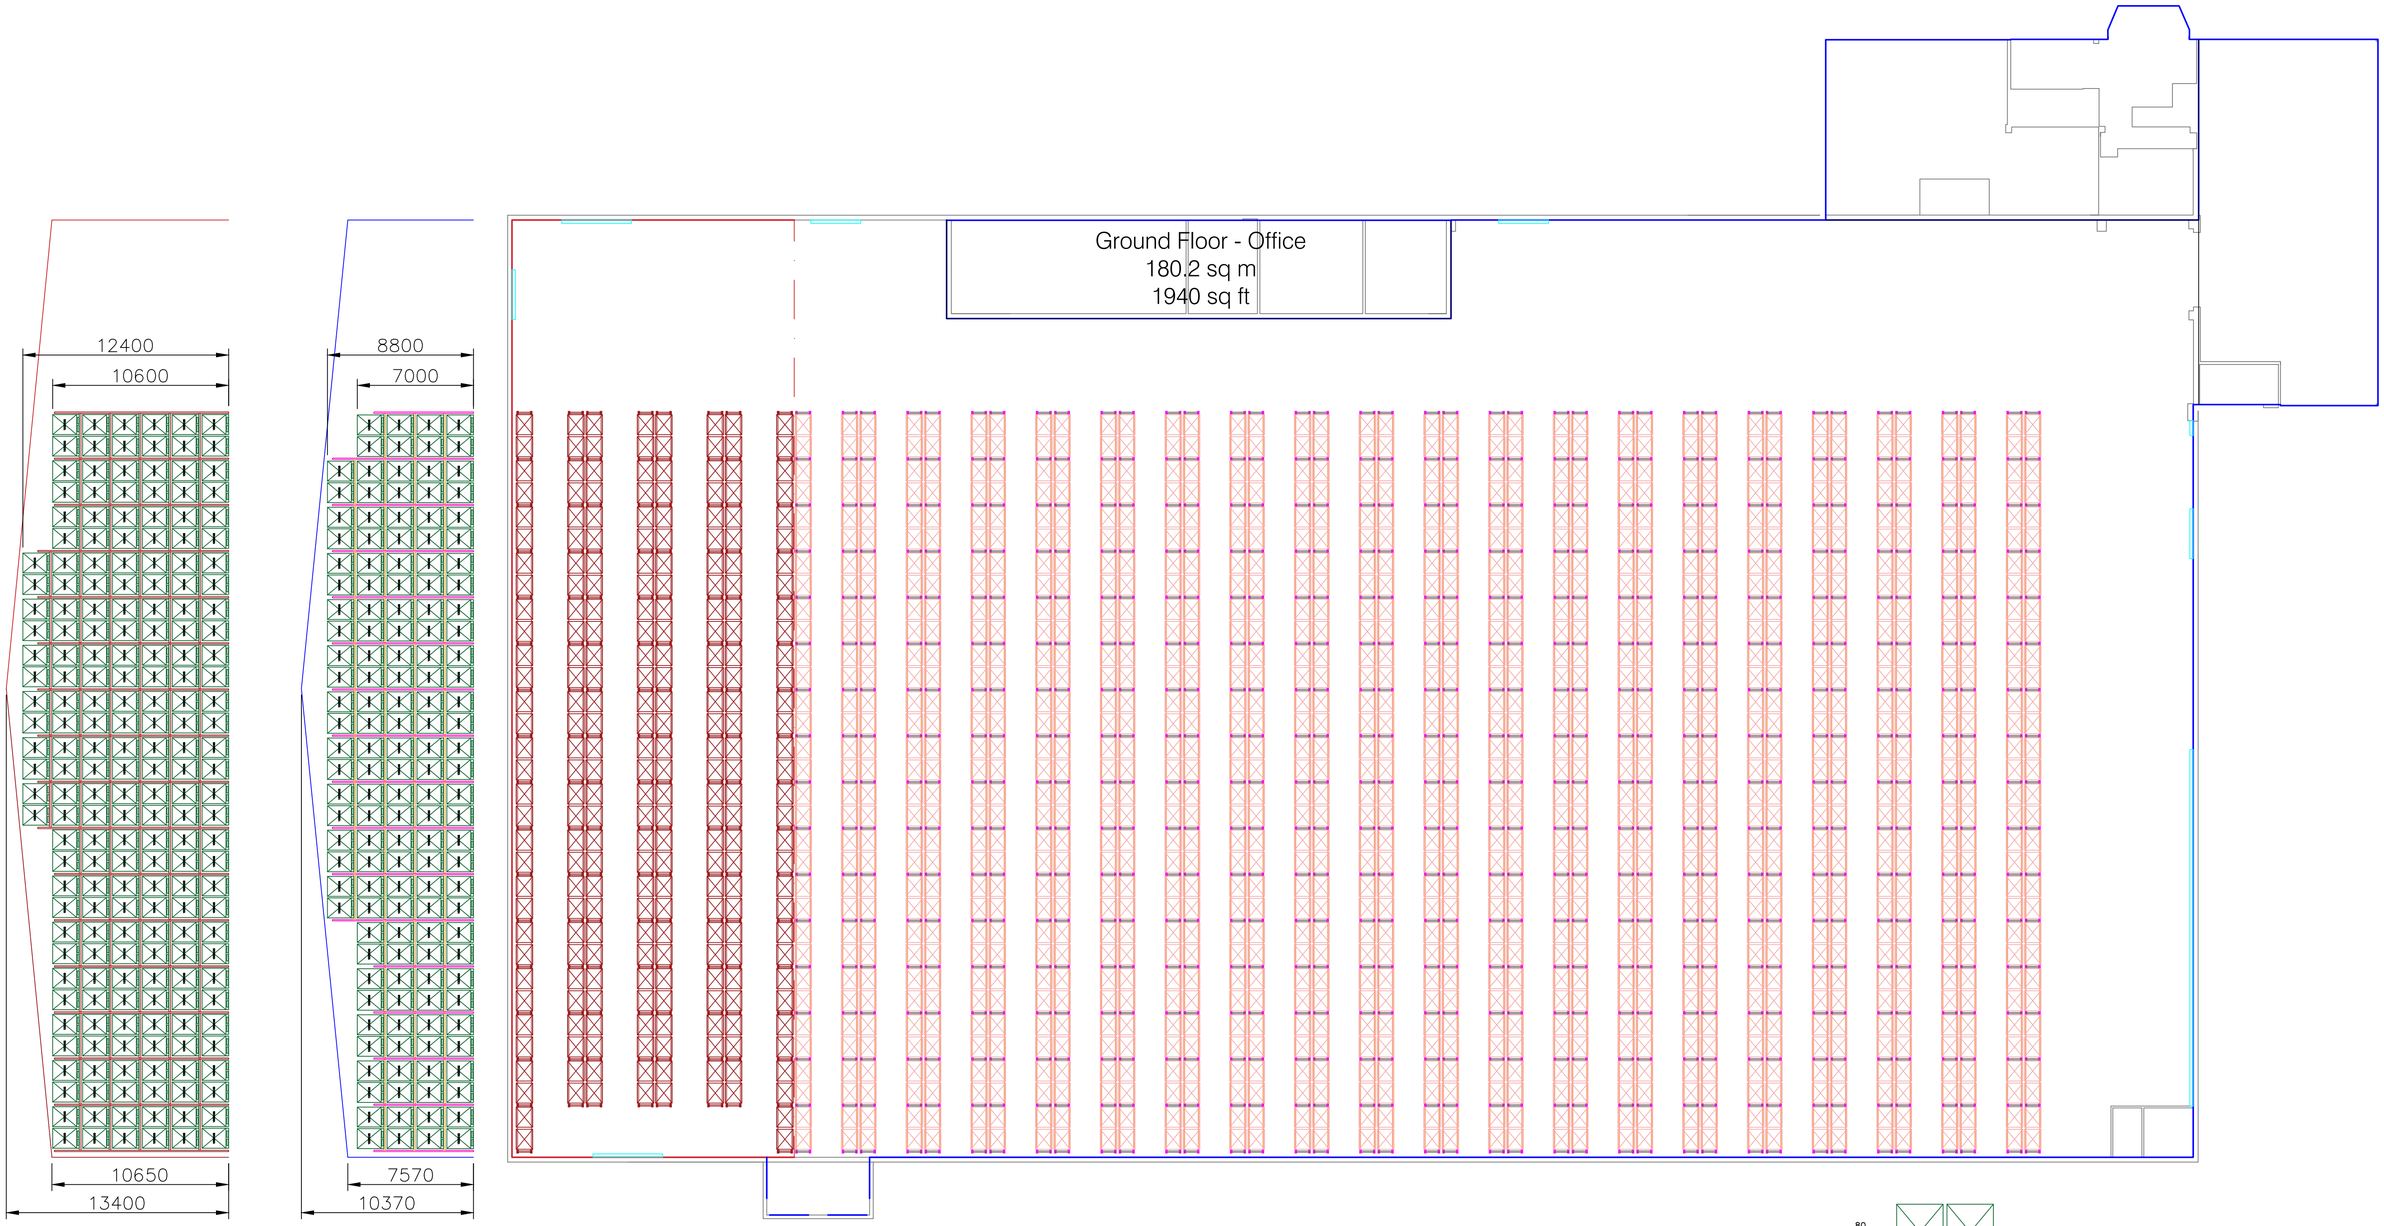

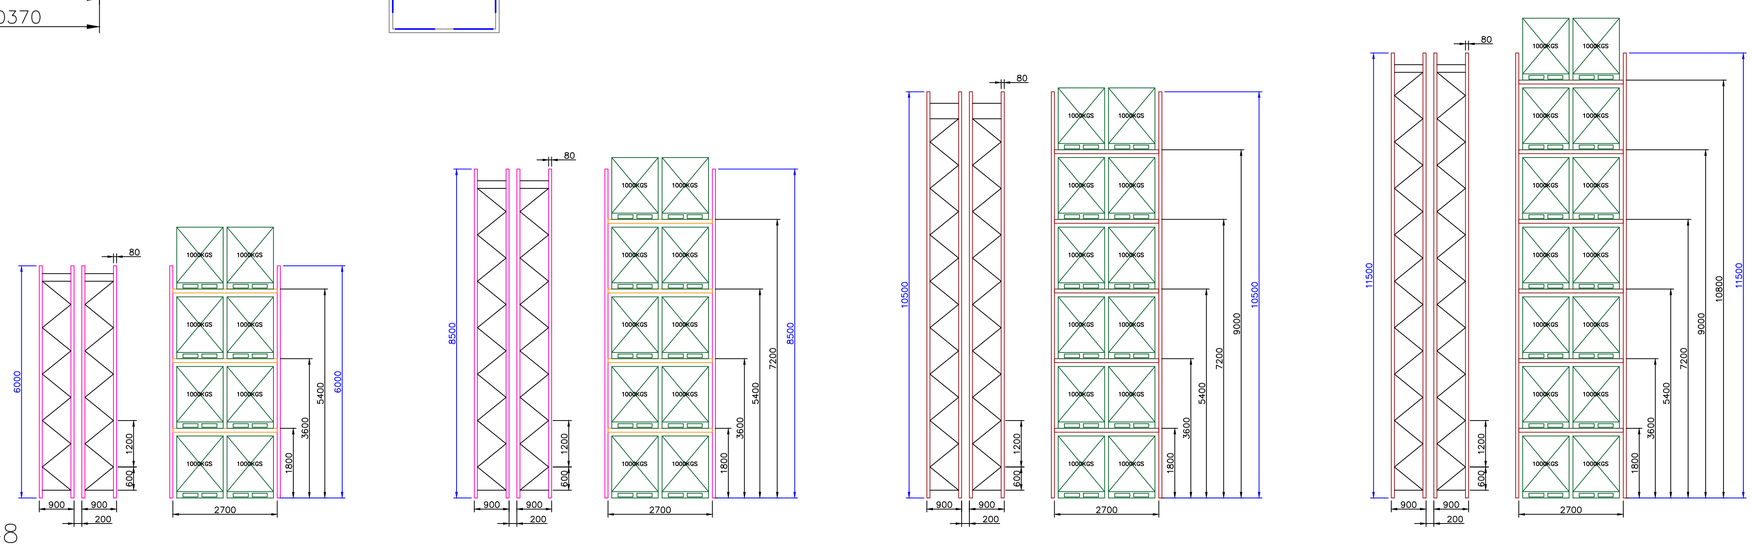

UK PALLET LOCATIONS: 7,548

Client LOGIX – ACCESS M3 BUILDING				
Project APR – VNA PROPOSAL				
Title SITE PLAN				
Drawing Number 10122	**REV.No.** A	**Scale** DNS	**Size** A1	**Sheet** 2 of 2
Drawn By CP	**Date** 14/10/2025	**Checked By** EF	**Date** 14/10/2025	

OAKWAY
Pointer Group Ltd T/A Oakway Storage
Adwalton House, Leeds 27 Industrial Estate, Bruntcliffe Avenue,Morley,
Leeds LS27 OLL, T: 01604 792255
www.oakwaystorage.co.uk

Constructionline Gold Member

©2025 POINTER GROUP LTD T/A OAKWAY STORAGE. ALL RIGHTS RESERVED.
THIS DOCUMENT IS CONFIDENTIAL AND IS SUPPLIED ON THE EXPRESS CONDITION THAT IT SHALL NOT BE USED (WHICH INCLUDES COPYING, LICENCING AND DISCLOSING) BY ANY OTHER PERSON/COMPANY WITHOUT THE PRIOR WRITTEN CONSENT OF POINTER GROUP LTD T/A OAKWAY STORAGE.

DO NOT SCALE FROM THIS DRAWING – ALL DIMENSIONS IN MM UNLESS STATED. – IF IN DOUBT, ASK.