THE TICKET

A new platform.

CAMDEN
GOODS YARD
LONDON NW1

6,000 SQ FT
BRAND NEW WORKSPACE

OVERVIEW

Just The Ticket. With an open lateral floorplate, flexible layouts, natural light, and a thriving local scene of cafés, markets, and music, it's the ideal spot for your business to thrive.

6,000 sq ft
Of premium workspace

A place for business
From start ups to global giants

Cycle friendly
Cycle parking and end-of-trip facilities

The right connections
Just 4 mins to King's Cross and 11 mins to Oxford Circus from Camden Town Station

Local character
From Camden to Primrose Hill, there's plenty to explore within walking distance

Camden Goods Yard
More local retail, workshops, cafés and restaurants

Sustainability wins
With a BREEAM 'Excellent' and EPC A rating.

REGENT'S PARK

PRIMROSE HILL

CAMDEN GOODS YARD

THE TICKET

Camden Town
10 mins walk

CAMDEN MARKET

ROUNDHOUSE

Chalk Farm
6 mins walk

Computer generated images are indicative only and subject to change.
Travel times are approximate only. Source: Google Maps.

CAMDEN GOODS YARD

05

GIG

100K SQ FT
HQ AT THE GIG

27K+ OF
FURTHER OFFICES

11 WORKSHOP
SPACES

The Ticket is set among a thriving new mixed-use neighbourhood.

With **217,000 sq ft** of commercial space there is potential for extra cafés, restaurants, amenities, and workshops to flourish.

Computer generated images are indicative only and subject to change.



GOING THE EXTRA MILE

8 RETAIL & DINING LOCATIONS INCLUDING A NEW FARM-TO-FORK ROOFTOP RESTAURANT



636 LUXURY APARTMENTS

40% OF CAMDEN GOODS YARD WILL BE LANDSCAPED




Computer generated images are indicative only and subject to change.

48,000 SQ FT FLAGSHIP SUPERMARKET



CAMPUS MAP

The beautifully landscaped Camden Goods Yard is home to brand new offices **The Ticket** & **The Station**, plus maker and retail spaces with much more to come in the next phase of development creating a vibrant estate.

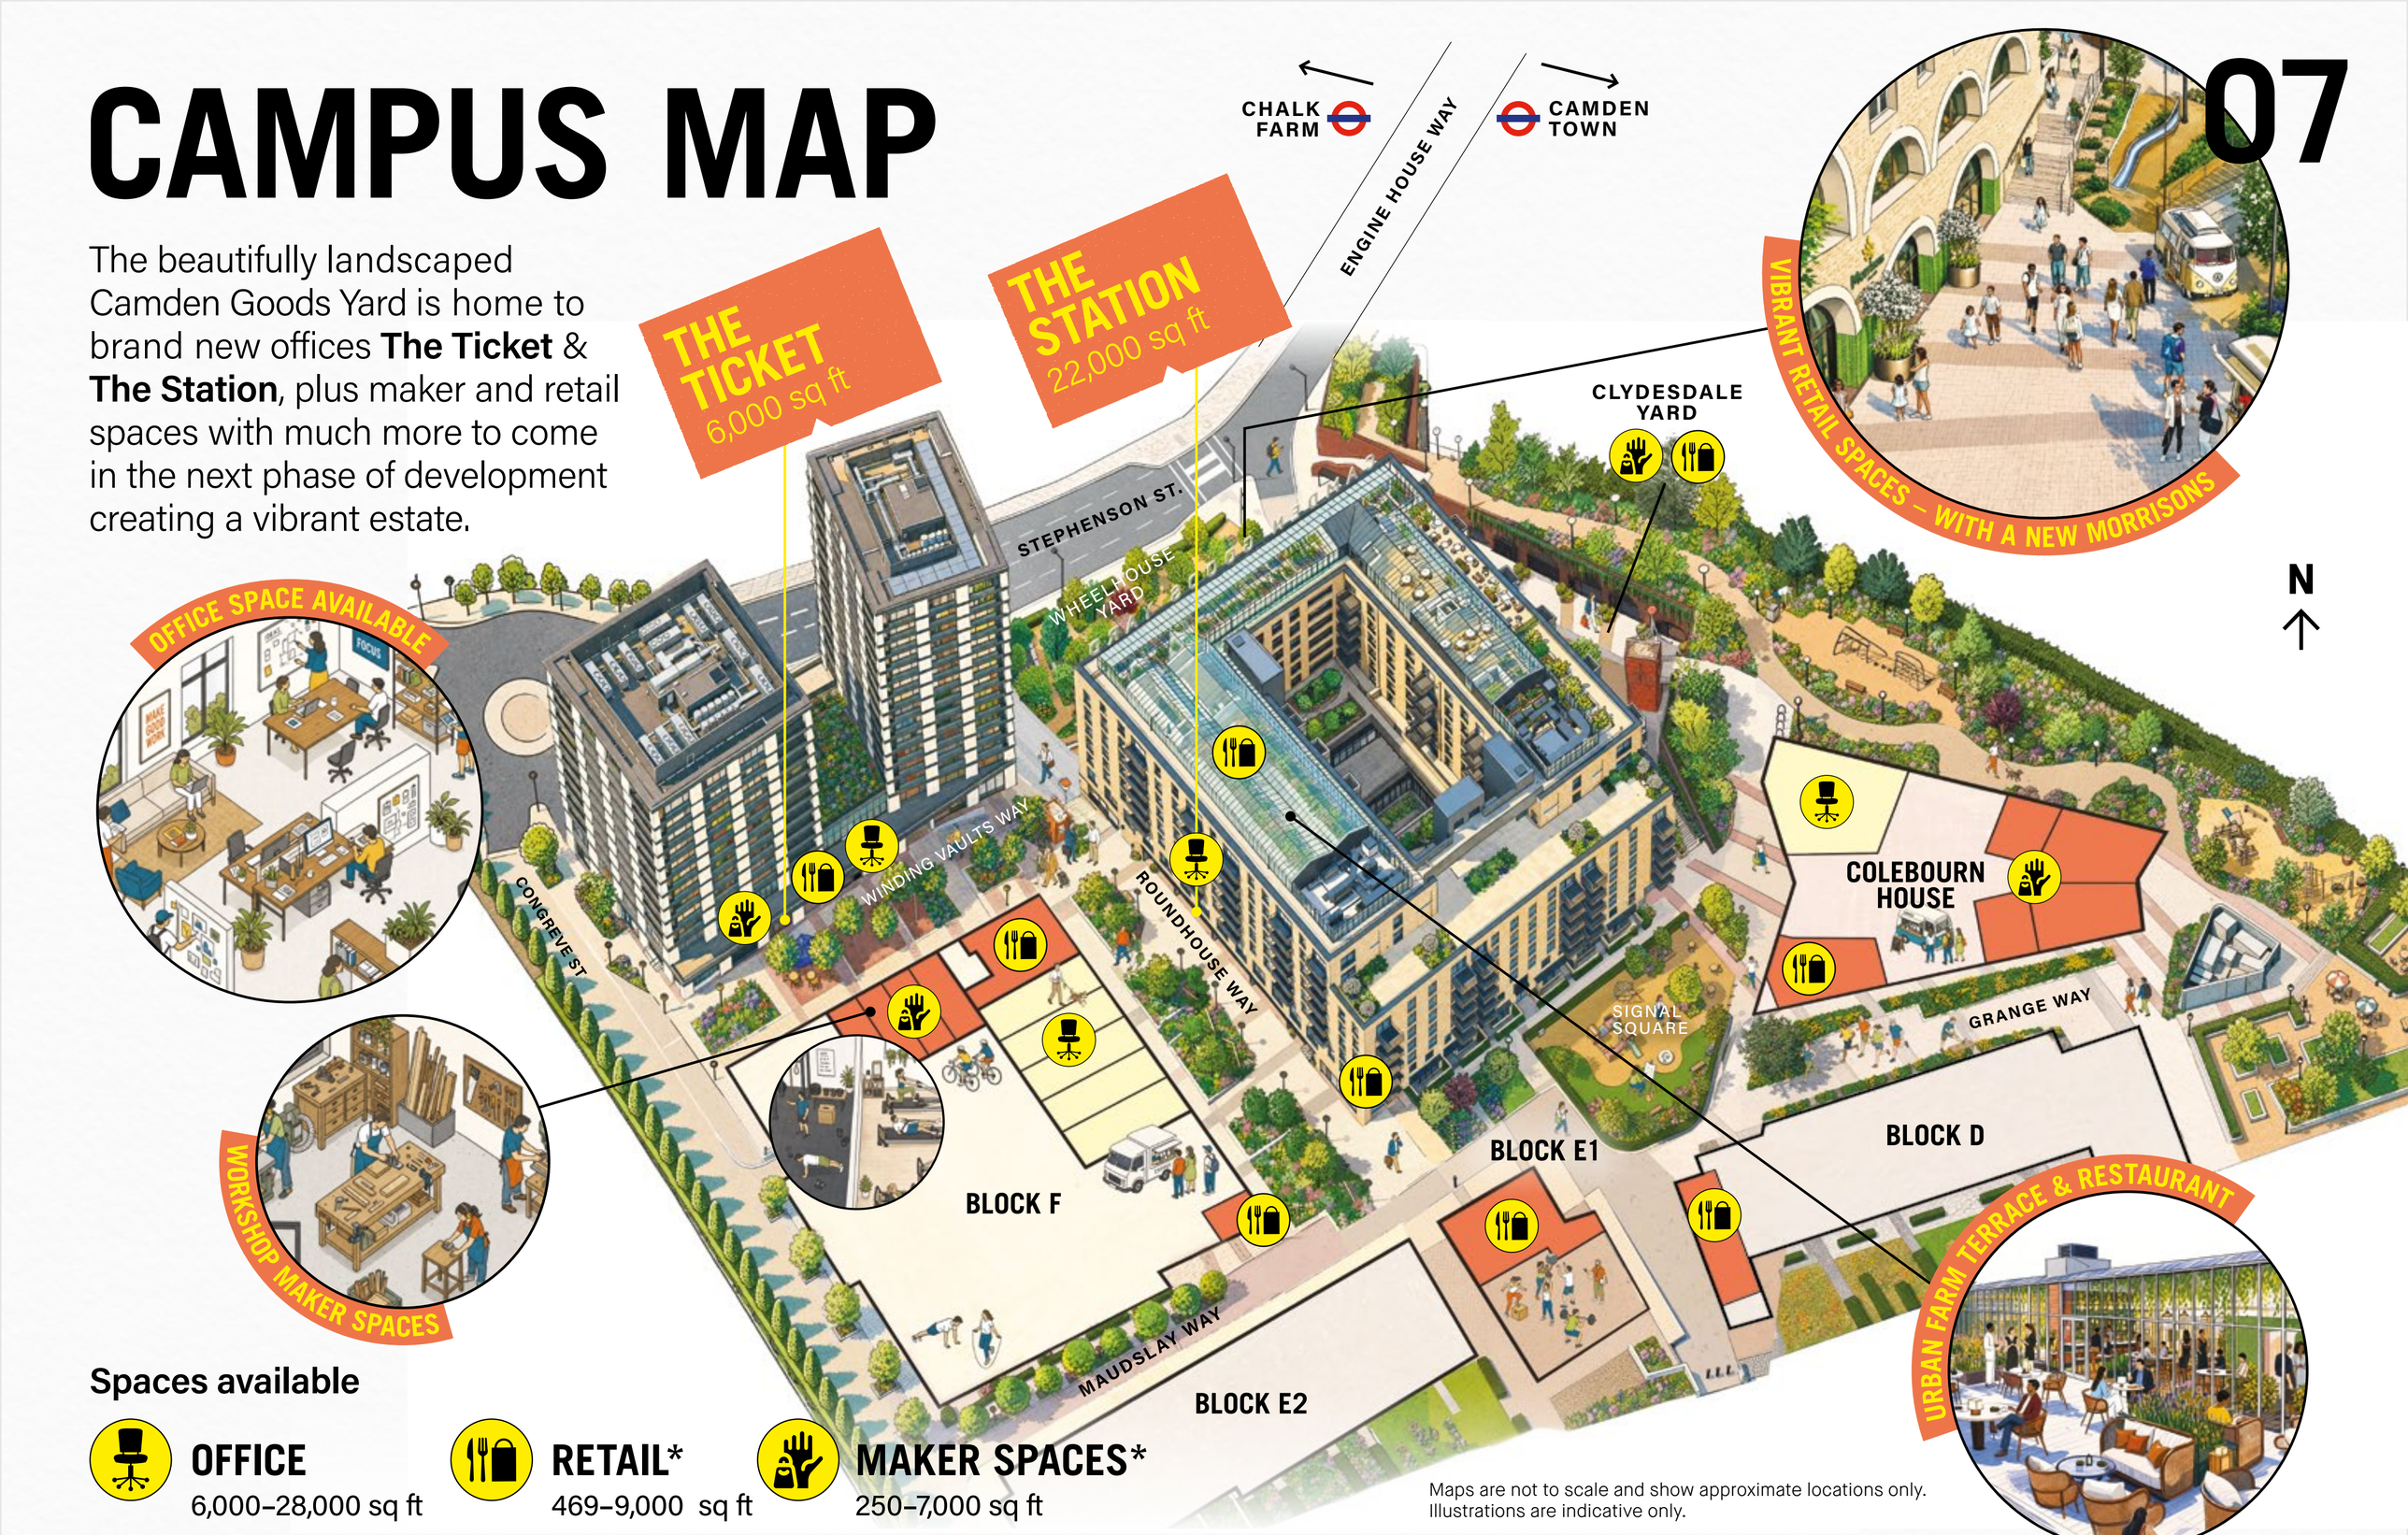

Spaces available

OFFICE
6,000–28,000 sq ft

RETAIL*
469–9,000 sq ft

MAKER SPACES*
250–7,000 sq ft


*Total available floorspace across the whole site

Maps are not to scale and show approximate locations only.
Illustrations are indicative only.

YOUR ARRIVAL



Entrance

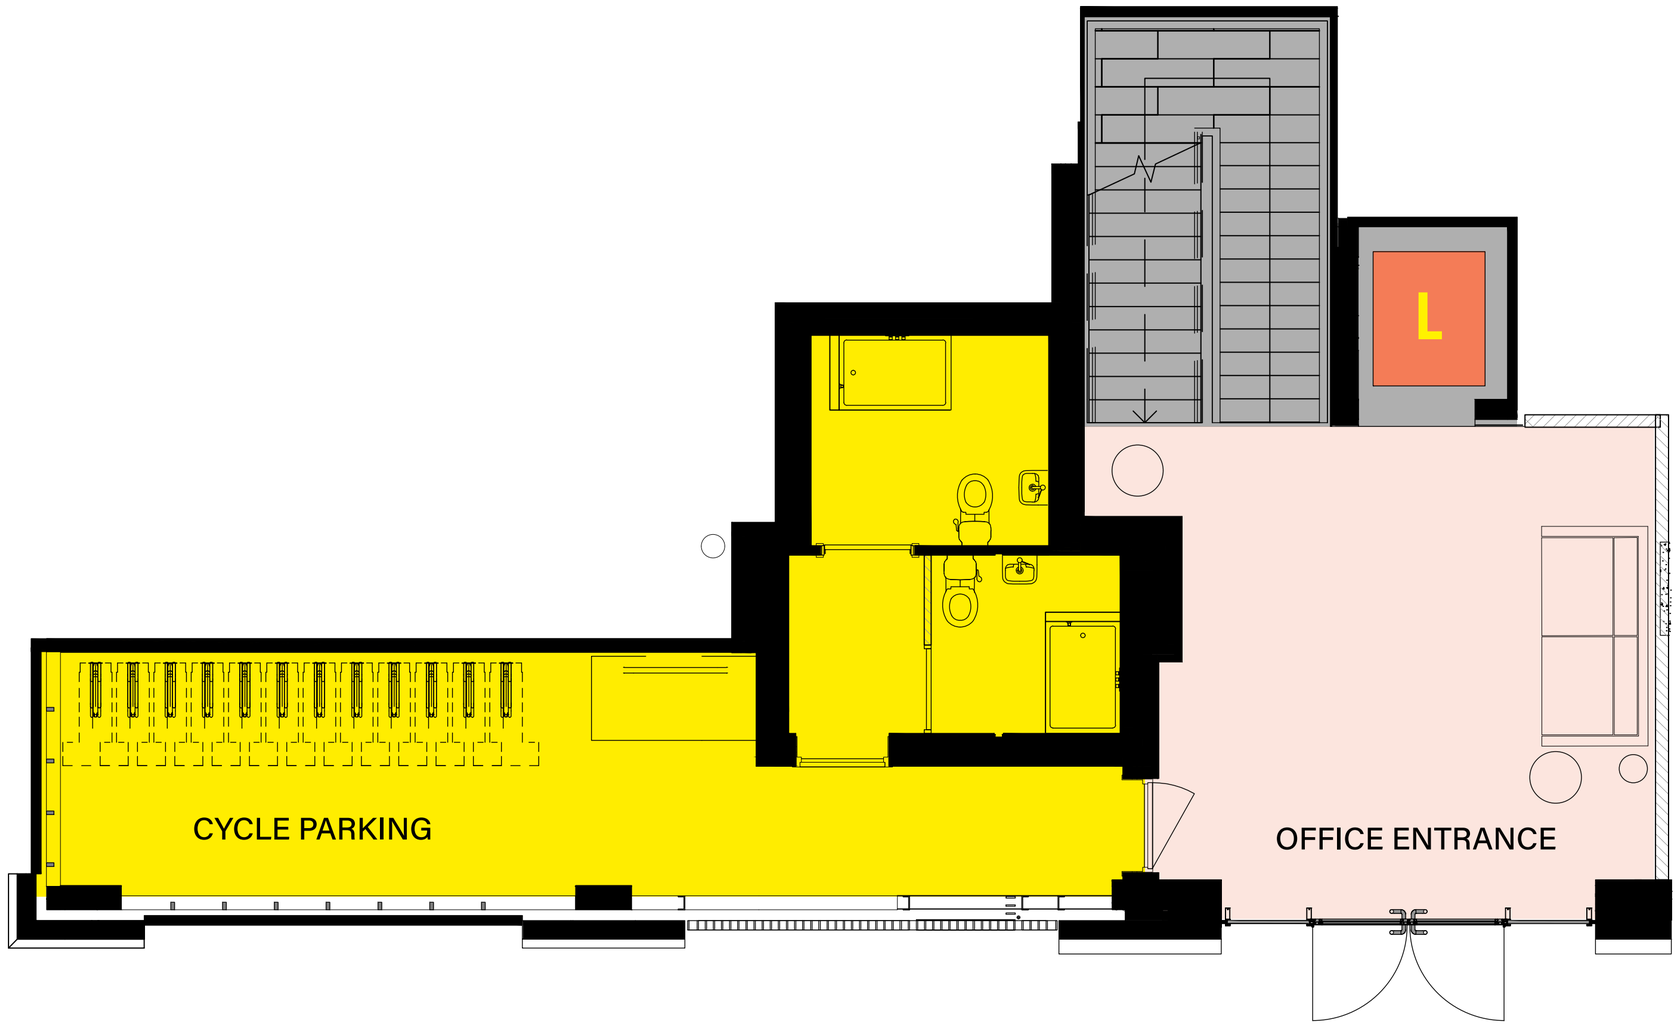


Key

- End of trip facilities
- Entrance area

GROUND FLOOR

RECEPTION	294 SQ FT	N
END OF TRIP FACILITIES	455 SQ FT	↗


Measurement subject to verification upon completion of works.

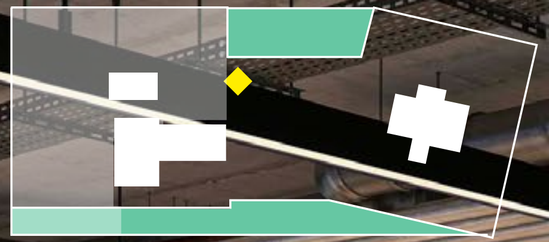

Workspace

Computer generated images are indicative only and subject to change.

Workspace

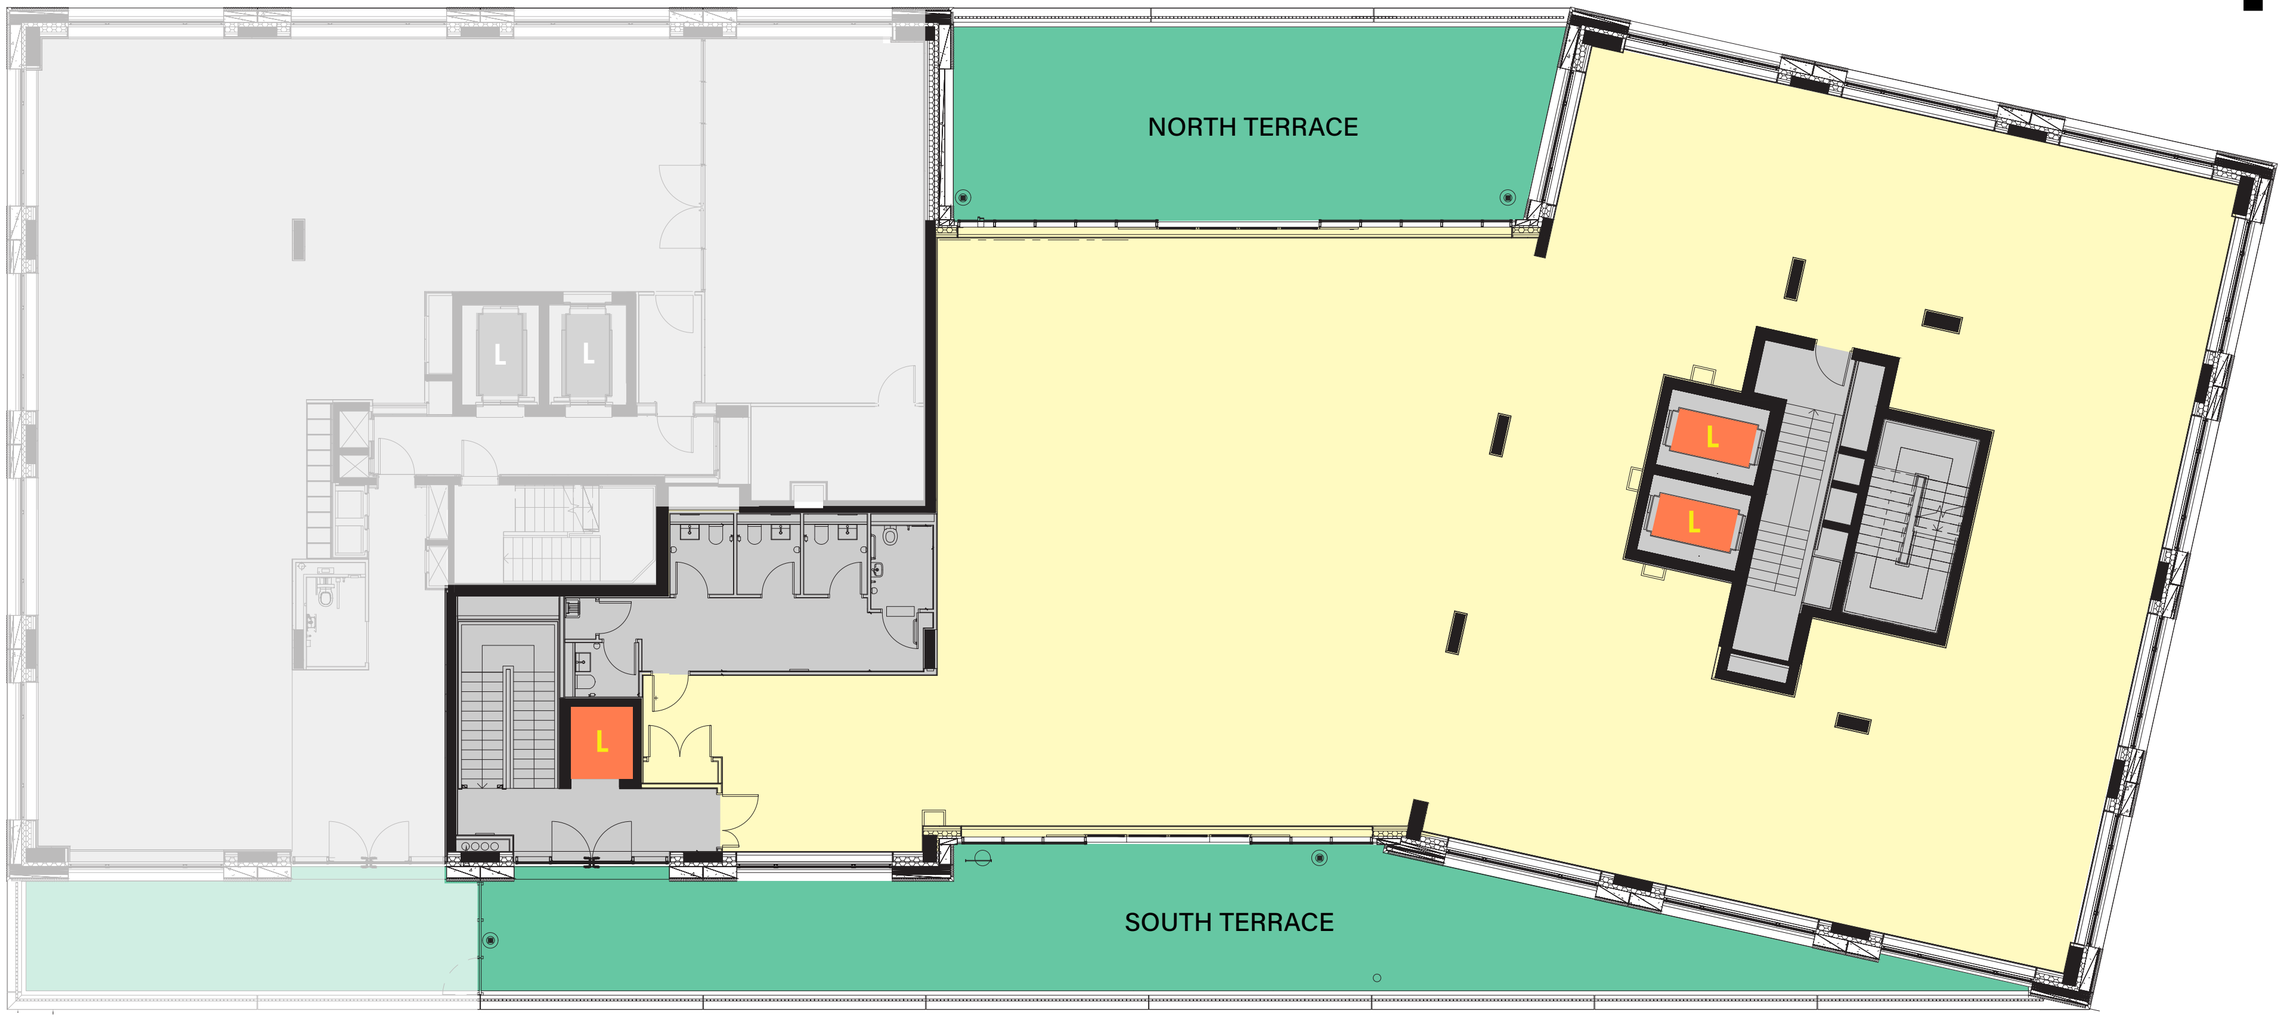

Key

Terraces


LEVEL 01

6,012 SQ FT

N

Measurement subject to verification upon completion of works.

Terrace

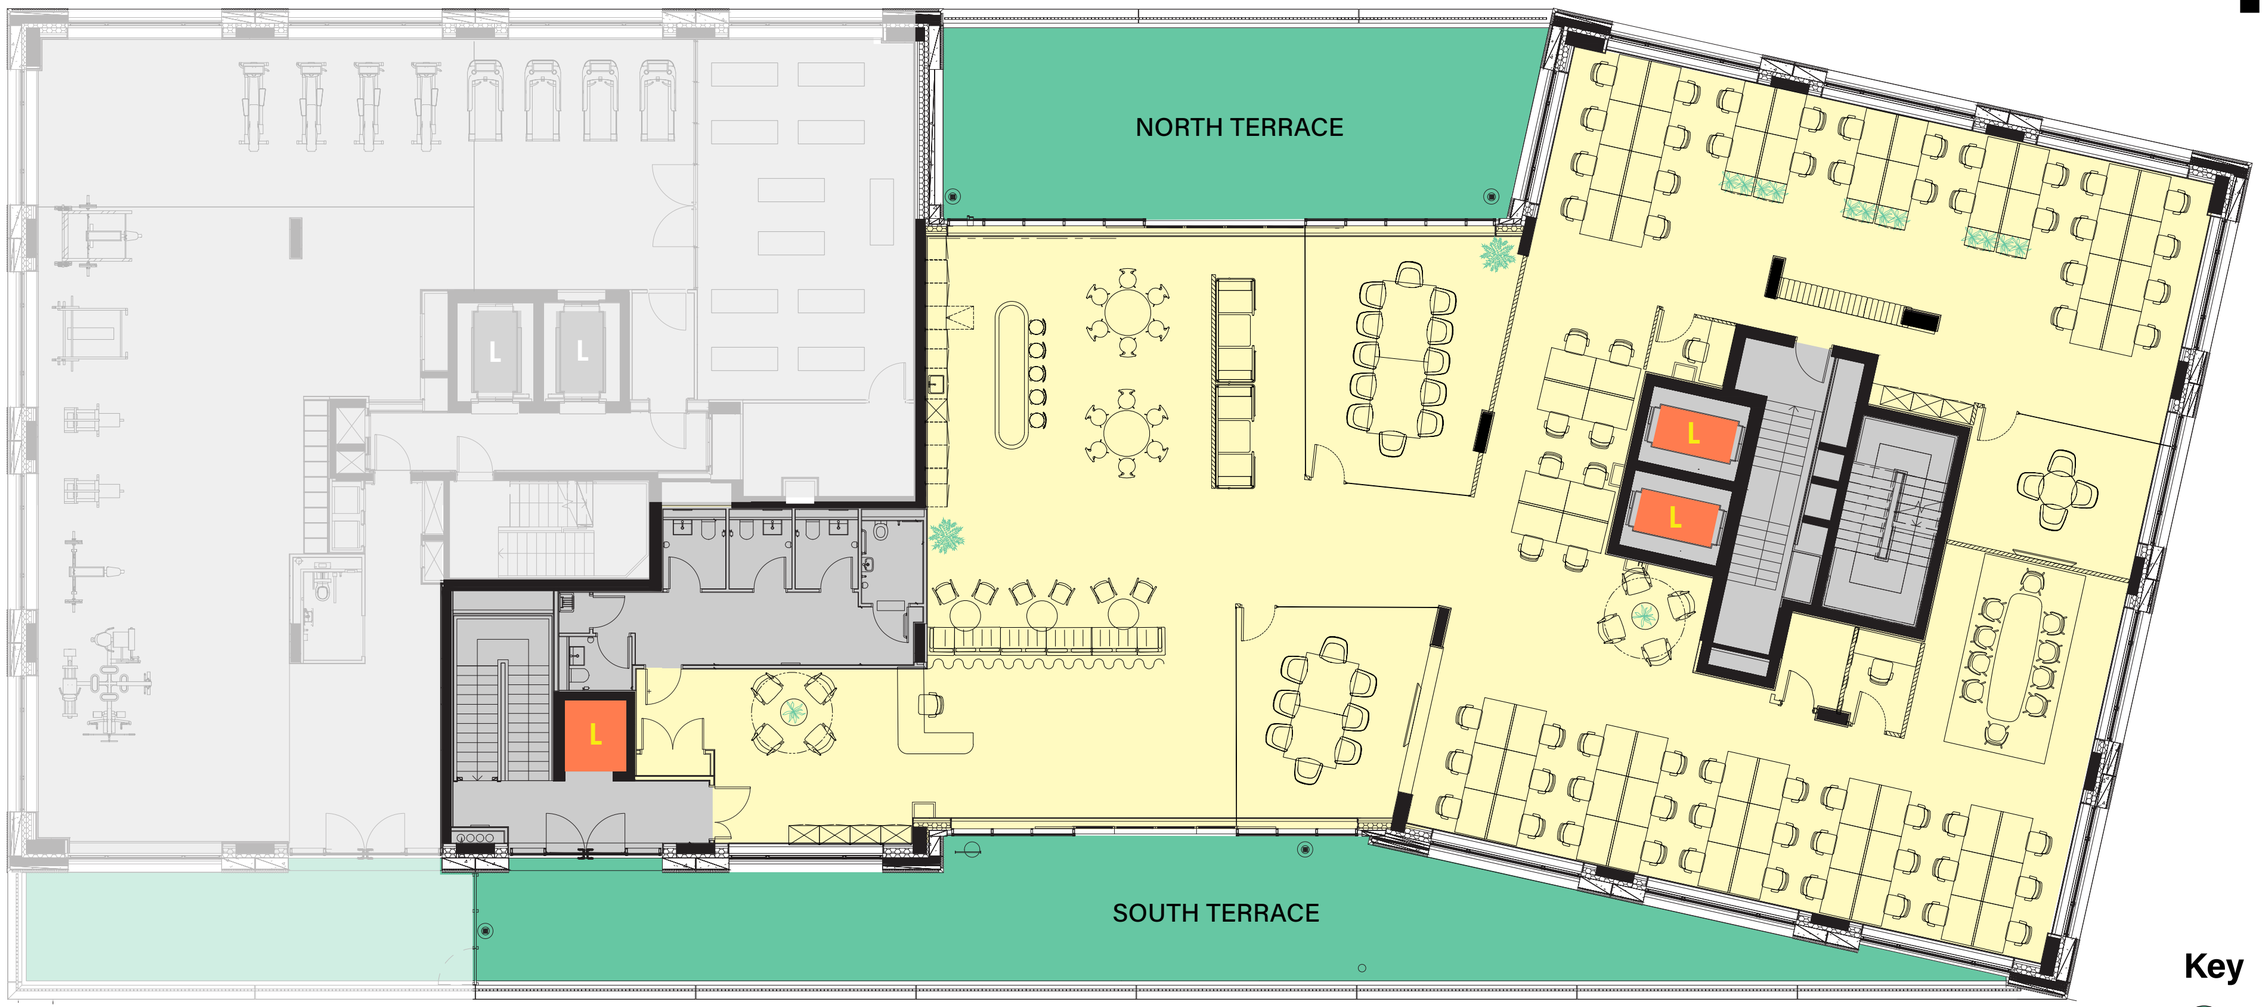

Key

Terraces

LEVEL 01
SPACEPLAN

Open plan desking	66	Phone booth	1
Meeting room: 4 person	1	Reception	1
Meeting room: 8 person	1	WCs	4
Meeting room: 12 person	1	Private terraces	2

N

LAST STOP



Changing Facilities High spec with 2 showers

Cycle Storage 12 spaces internally

Private 12 lockers

SUMMARY SPECIFICATIONS

Self-contained opportunity

Delivered to high quality **CAT A specification**

Brand new **VRF** exposed air conditioning system

LED lighting

Finished floor to ceiling height **2.7m - 3.6m**

Abundant **natural light**

Flexible floor plate

2 private landscaped terraces

SUSTAINABILITY

BREEAM EXCELLENT


EPC A

All electric building

FIT STOP

Office tenants will have access to the gym*



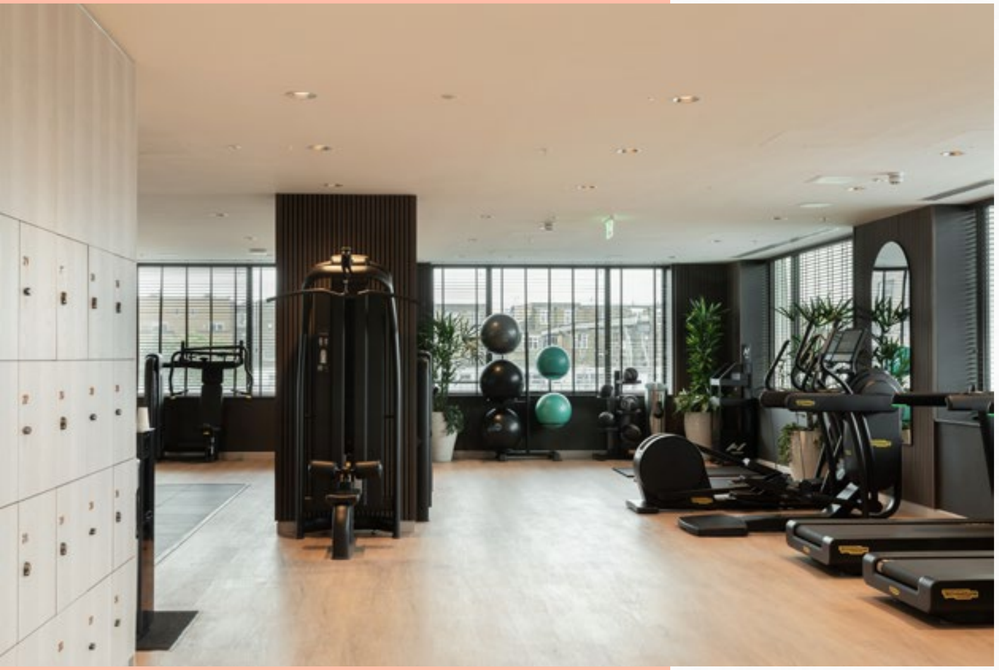

*T&Cs apply




BUSINESS CLASS

"Camden is a much more diverse, multicultural environment than either of the world's bigger tech areas, the Bay Area or Beijing. It's one of the best places in the world to start a business."

SAUL KLEIN
Founder, LocalGlobe Venture Capital Firm.

From global giants to small start ups, NW1 is fast becoming the destination of choice for astute business owners.

This dynamic district is a global hub of academic excellence, cultural richness and cutting-edge innovation. Home to a multitude of world-class scientific, academic, and educational institutions, the area boasts one of the highest concentrations of such organisations anywhere in the world.

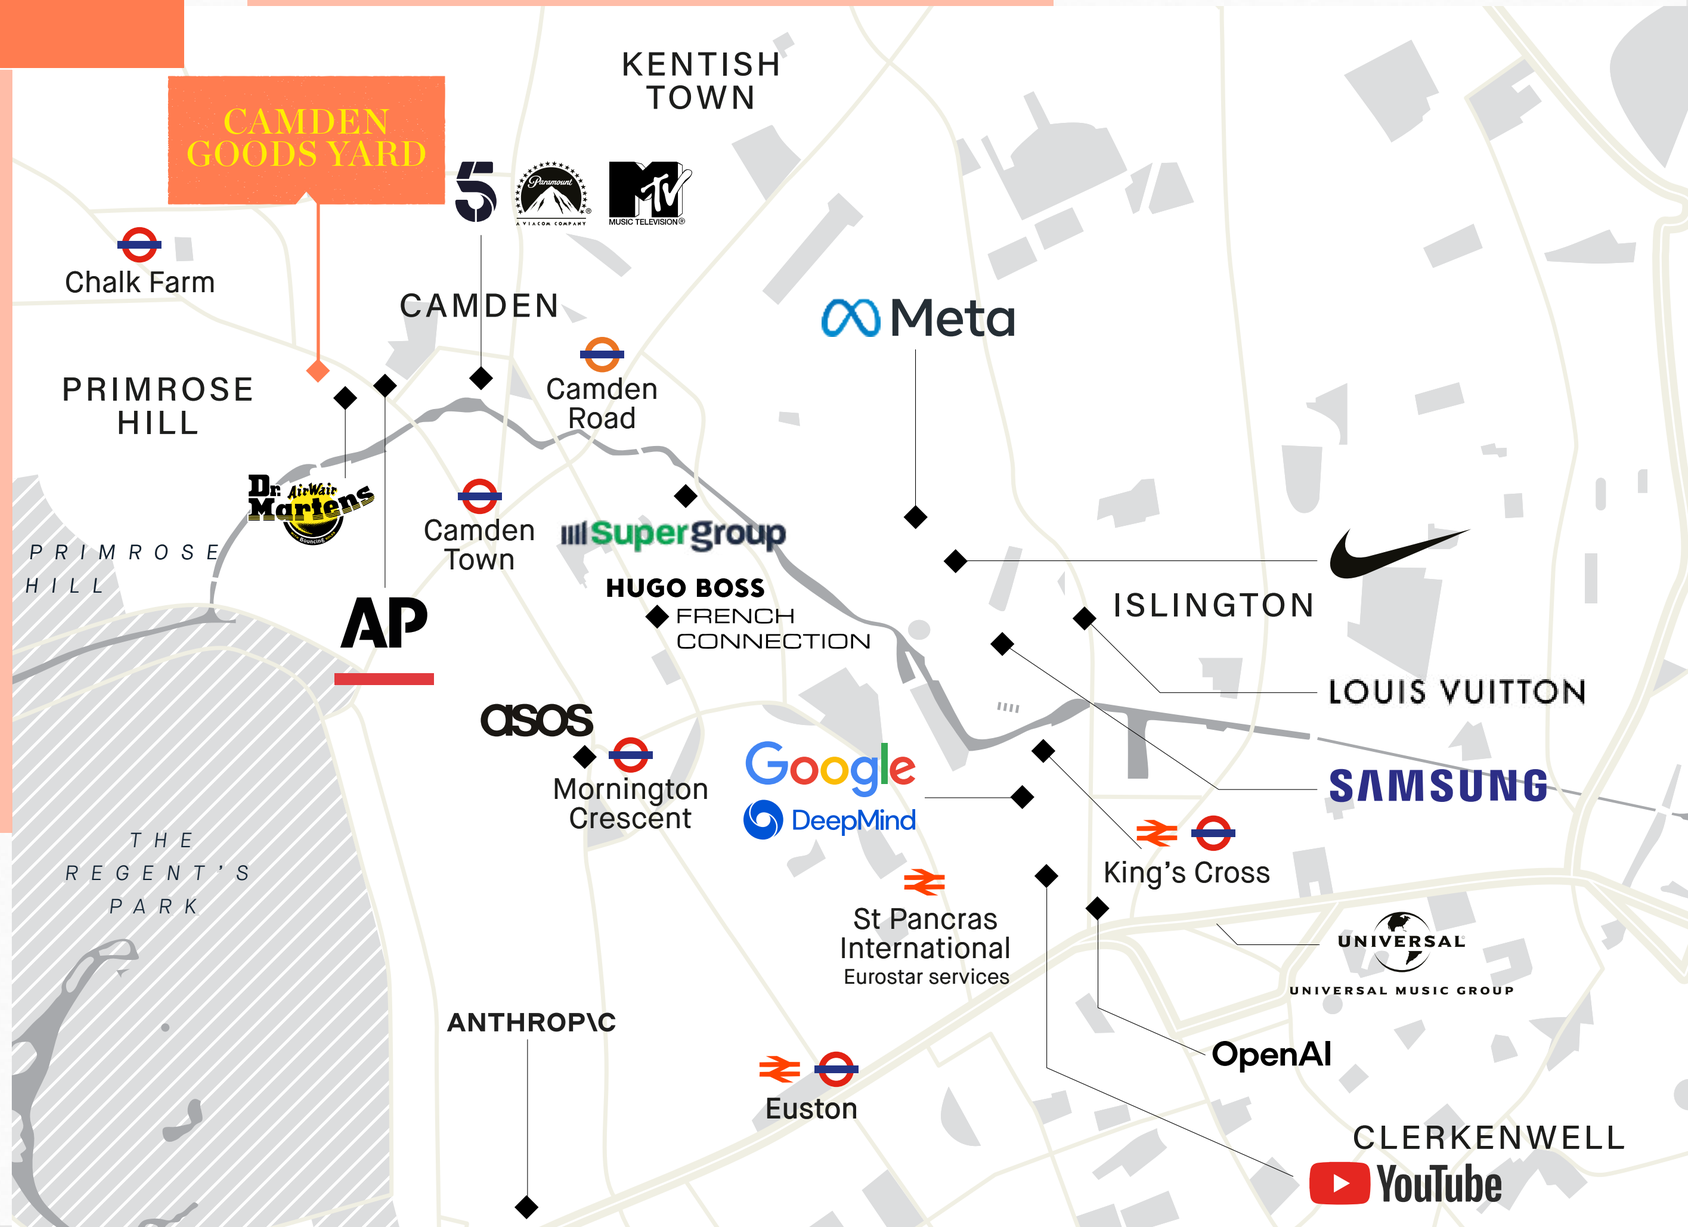


Source: camden.gov.uk/invest-in-camden, 2024. Maps are not to scale and show approximate locations only. The British Rail ('double arrow') symbol is a registered trade mark in the name of the Secretary of State for the Department for Transport.

FAST TRACK

A short walk from Chalk Farm and Camden Town tube stations, many of London's major transport hubs can be reached in minutes.

EUSTON	KING'S CROSS	OXFORD CIRCUS
5 MINS	6 MINS	11 MINS
WATERLOO	**BANK**	**PADDINGTON**
12 MINS	14 MINS	22 MINS

Travel times are approximate only. Source: Google Maps.
Maps are not to scale and show approximate locations only.
Illustrations are indicative only.

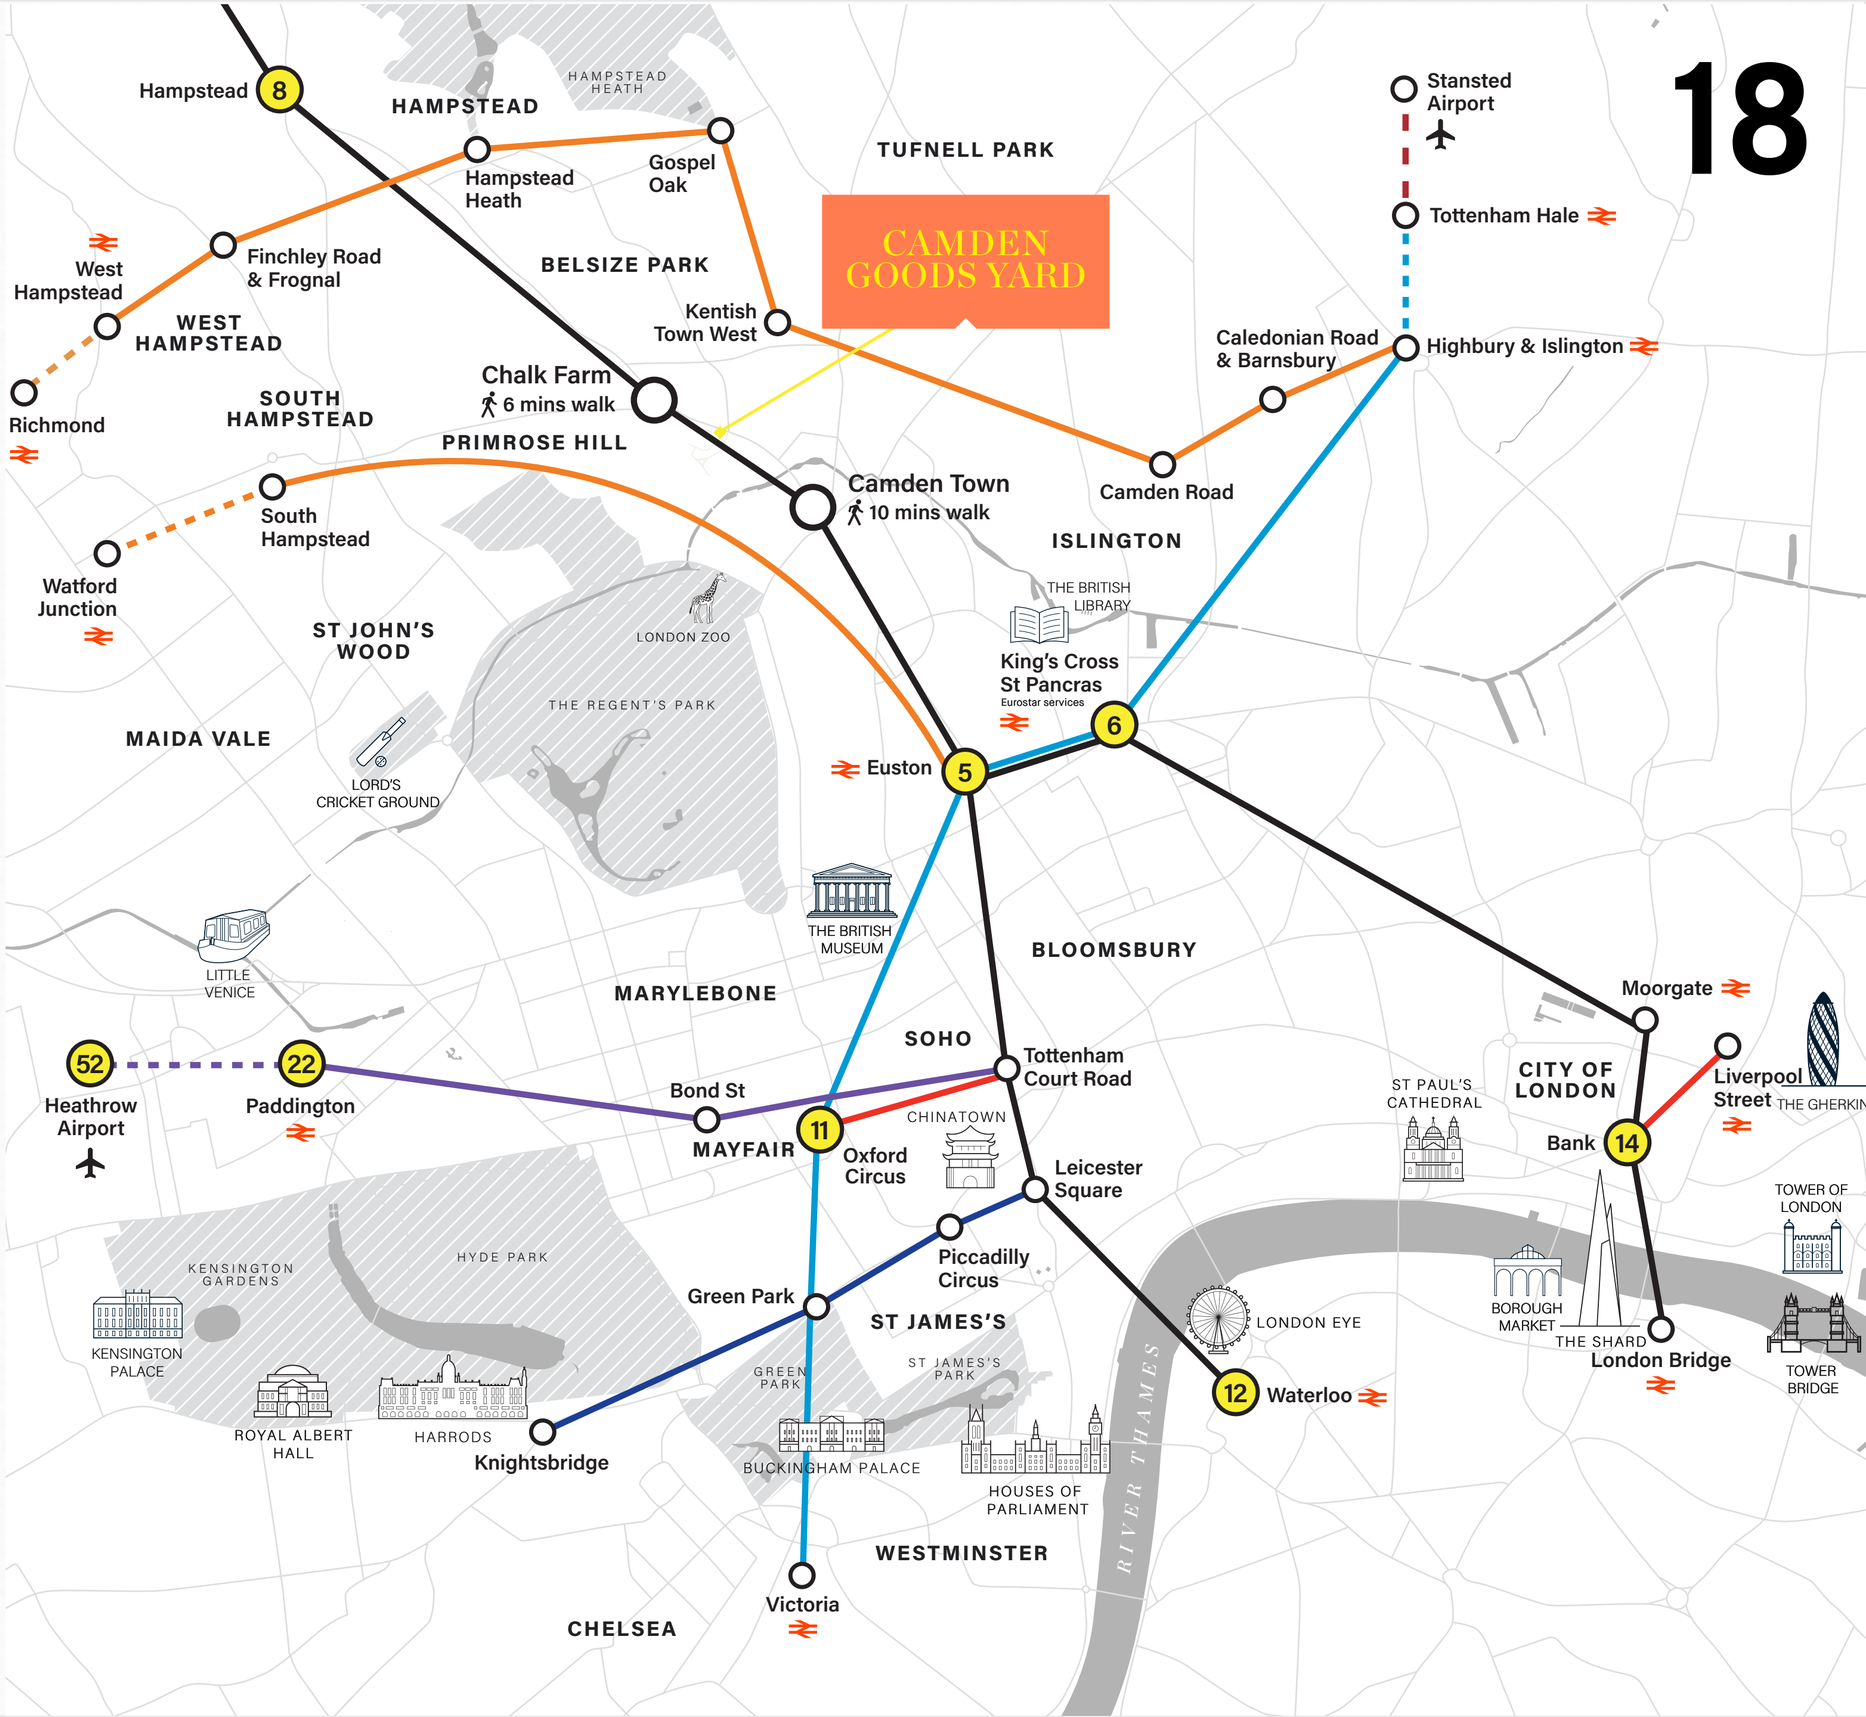



THE SCENIC ROUTE

The NW1 postcode is a scenic tapestry of diverse neighbourhoods, each offering its own unique charm. Immerse yourself in the artistic atmosphere of Chalk Farm or explore the historic streets of Primrose Hill.



Lifestyle images are indicative only and subject to change.

↖ Camden Market

World-famous & eclectic

← Primrose Hill

Spectacular views across London

Primrose Hill Shops →

Boutique shops, cafés and restaurants





OFF THE BEATEN TRACK

Camden has an incredible diverse range of places to eat and drink from budget to luxury tastes.

Oka Restaurant

Pan-Asian cuisine

Little Bread Pedlar

Artisan bread & pastries

Michael Nadra

European dishes, with a martini bar and garden





Lifestyle images are indicative only and subject to change.

A WHISTLE STOP TOUR

21

CAMDEN GOODS YARD

Kentish Town West

10 MINUTE WALK

KENTISH TOWN ROAD

5 MINUTE WALK

CAMDEN ROAD

Chalk Farm

Roastery and Toastery

ADELAIDE ROAD

Roundhouse

Camden Assembly Bar

Spiritual Bar

Lock Tavern

Camden Arts Centre

Cowshed

ABOXR

Greenberry Café

Camden Goods Yard

Camden Market

Lemonia

OKA Restaurant

Arvo

The Queen's

PRIMROSE HILL

Camden Road

CHALK FARM ROAD

Michael Nadra

The Engineer

Triyoga

Mildreds Camden

PureGym

Camden Town

Jazz Café

CAMDEN STREET

ST. PANCRAS WAY

Primrose Hill

CAMDEN HIGH STREET

PRINCE ALBERT ROAD

Feng Shang Princess

The Blues Kitchen

DELANCEY STREET

Green Spaces

Primrose Hill	9 mins
Regent's Park	10 mins
Hampstead Heath	8 mins
Golders Hill Park	10 mins

The Regent's Park

LONDON ZOO

KOKO

Cafe KOKO

Mornington Crescent

CONTACT US

cgyworkspace.com

CAMDEN GOODS YARD
LONDON NW1

EDWARD CHARLES & PARTNERS W1
CHARTERED SURVEYORS

Ian Bradshaw
+44 7468 525486
ibradshaw@edwardcharles.co.uk

Sean Cunningham
+44 7827 985 858
scunningham@edwardcharles.co.uk

Developed by

Berkeley
Designed for life