TELEPHONE OUTLET – TYPE 1.

DATA OUTLET – TYPE 1.

TWIN SWITCHED SOCKET OUTLET.

FLOOR TILE AREA

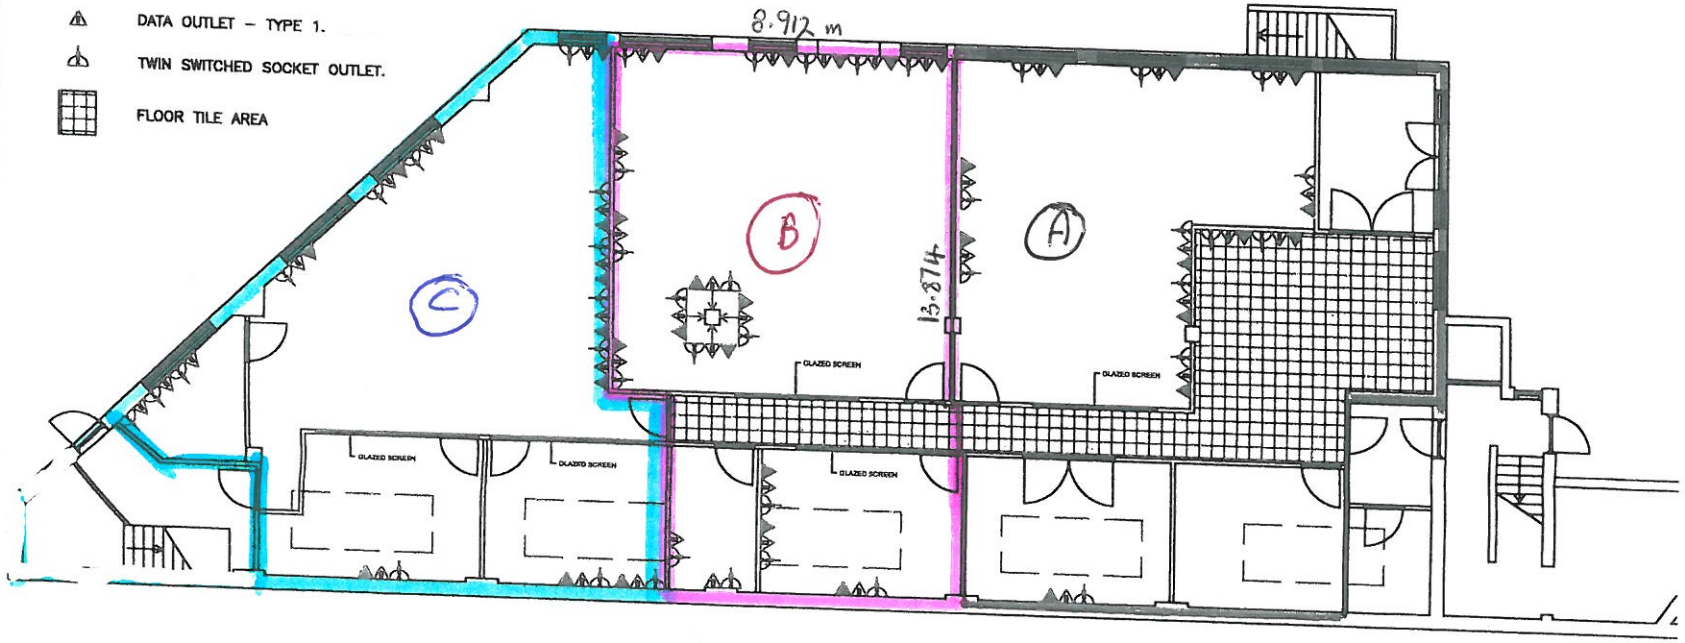

C:\Users\markh\Desktop\NEW OFFICE LAYOUT\NEW OFFICE.dwg

eurosafe solutions
FALL PROTECTION

Notes:

DO NOT SCALE FROM DRAWING

Material :-	N/A
Finish :-	N/A
QTY :-	N/A
ISSUED FOR :-	INFORMATION

Rev	Date	Brief Description
01	12-09-12	INFORMATION ISSUE

Client
EUROSAFE SOLUTIONS

Project
UNIT C
CENTENARY WORKS
SHEFFIELD

Drawing Title
PLAN OFFICE LAYOUT
DETAILS
-

Date
12-09-12

Drawing Scale
1:150 @ A3

Plot Scale
1:1 @A3

Drawing No
UNIT C-LAY-01

Revision
01

CAD File Reference: NEW OFFICE

Drawn	Checked	Checked	Contracts Manager
MGH	-		