Ground Floor
66 Maypole Road, Ashurst Wood,
East Grinstead
RH19 3QY

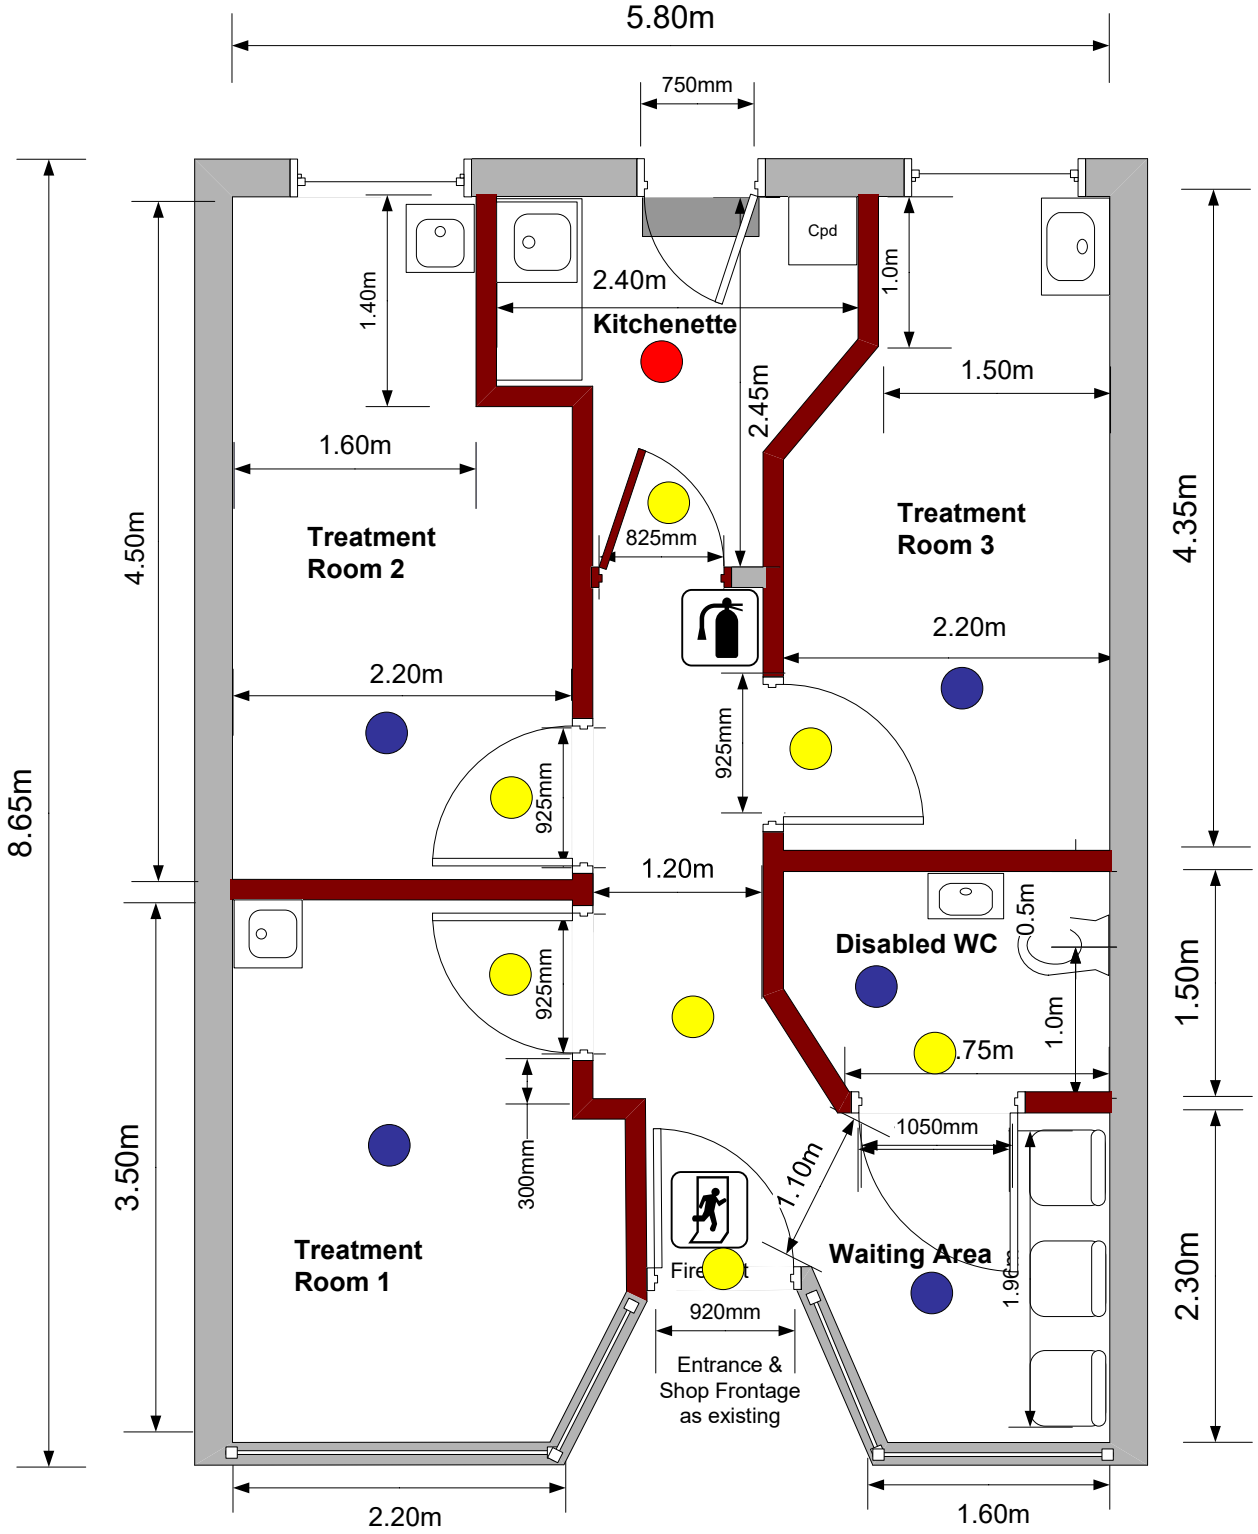

KEY:

Fire Compartment – Plasterboard partition to underside of concrete slab

3hr Non-Maintained Emergency Lighting

Heat Alarm

Inter-Connected Smoke Alarms

Scale 1:50