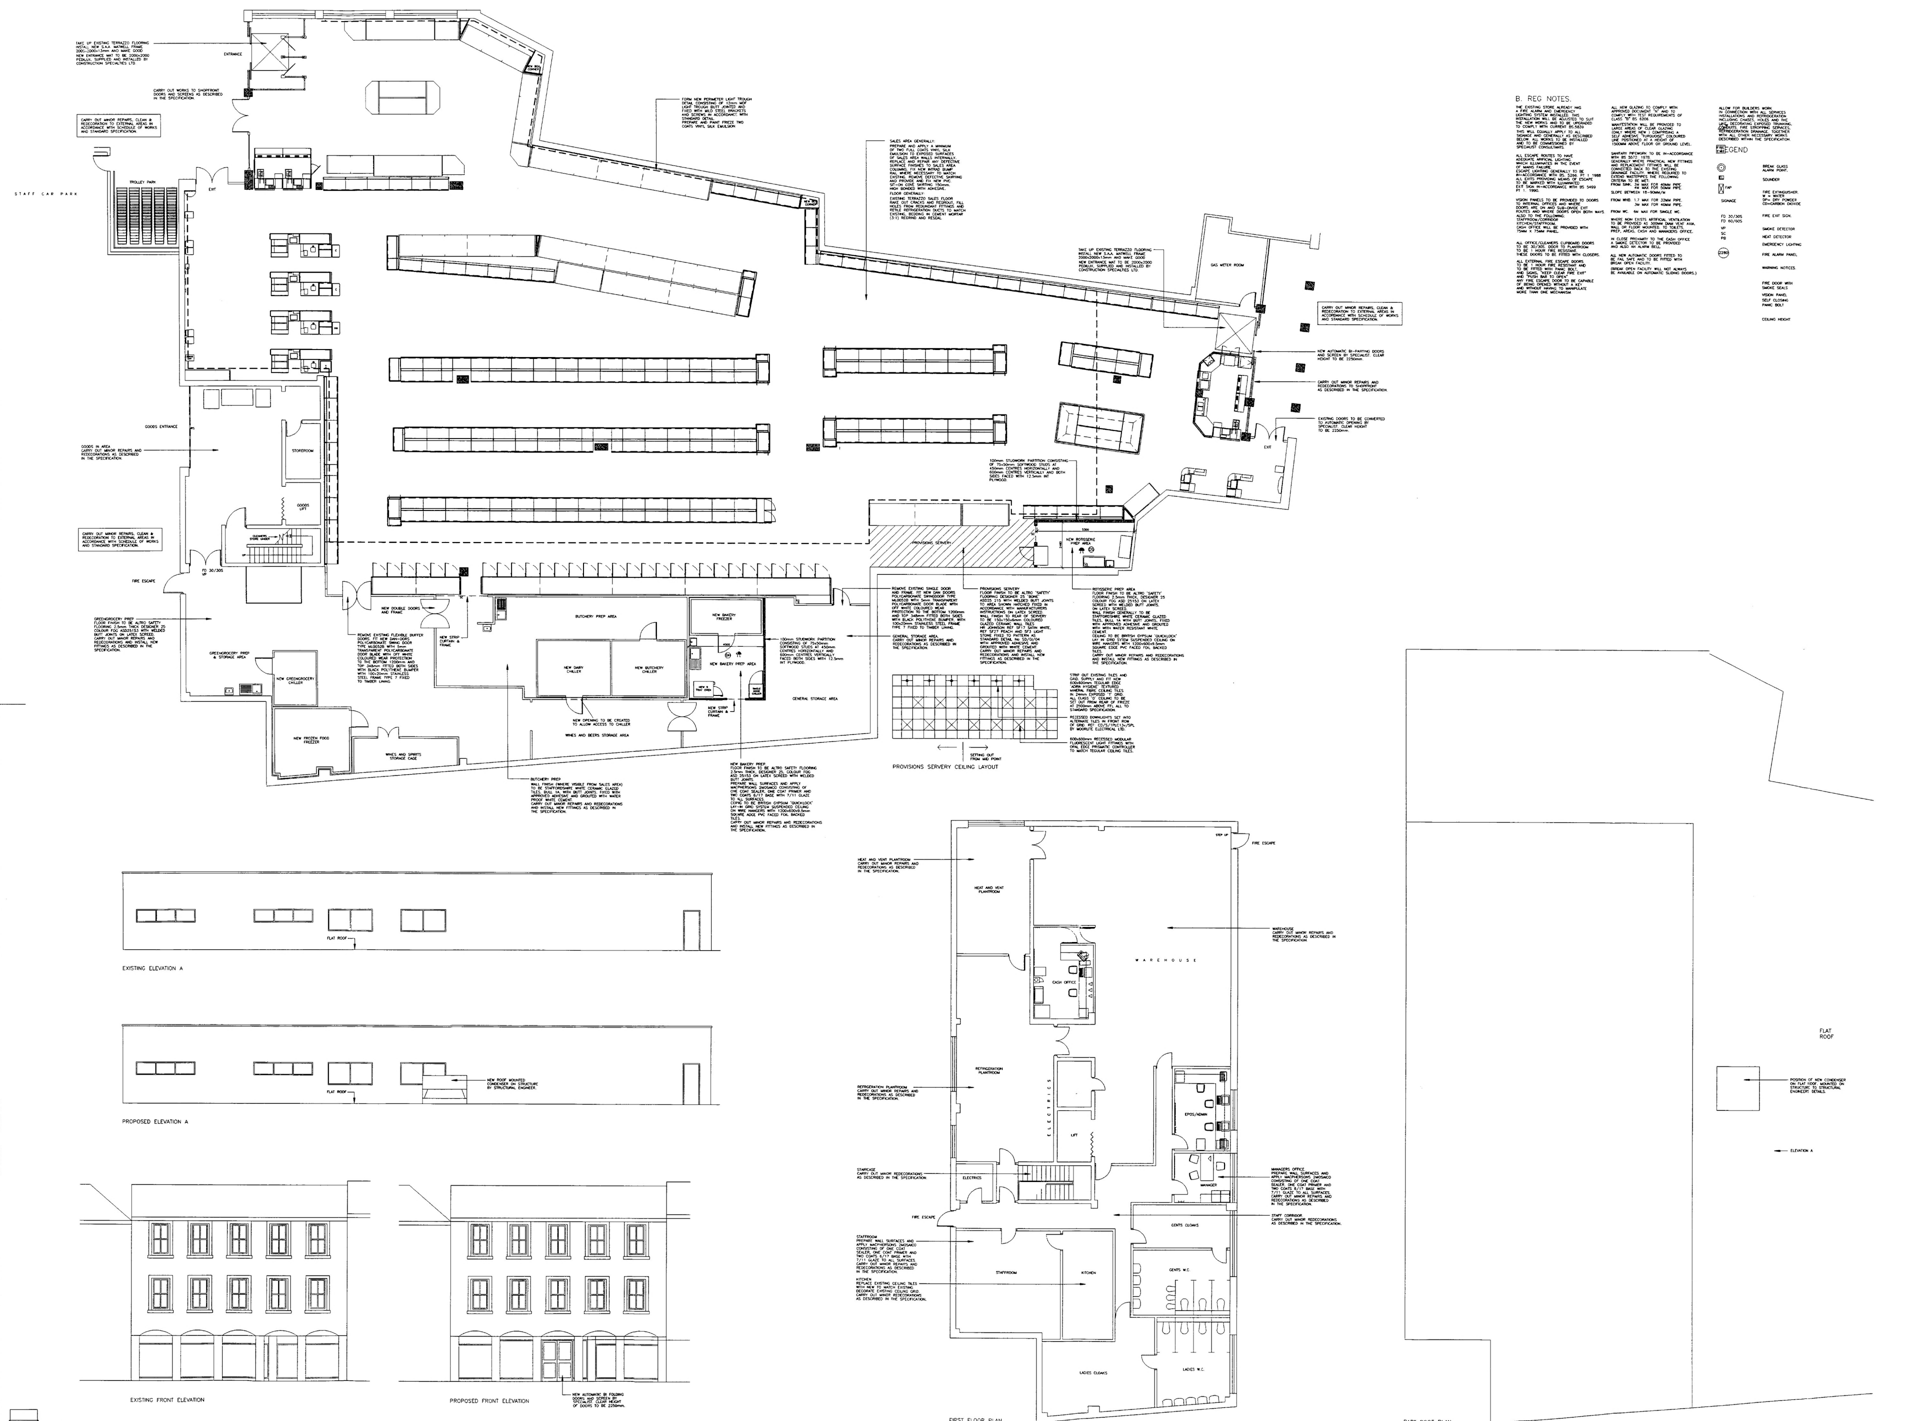

SALES AREA □	GROSS AREA □

Letter	REVISIONS	DATE	INT
A	SIZE OF ROTTISSERIE PREP REVISED. LAYOUT OF SALES AREA ADJACENT TO ENTRANCE (TOP LEFT OF DRAWING) REVISED.	27 AUG 96	JP

GENERAL NOTES

1. THIS DRAWING IS TO BE READ IN CONJUNCTION WITH:–
   THE SCHEDULE OF WORKS
   THE STANDARD SCHEDULE OF FINISHES
   THE STANDARD DETAIL DRAWINGS
   THE RETAIL DRAWING
2. CONTRACTOR TO EXECUTE ALL BUILDERS WORK REQUIRED IN CONNECTION WITH REFRIGERATION INSTALLATION (i.e. DUCTS, CHASES, HOLES, DRAIN RUNS ETC.) TO BE CARRIED OUT IN ACCORDANCE WITH BEST BUILDING PRACTICES TO THE SATISFACTION OF SOMERFIELD'S PROJECT MANAGER.
   FULL EXTENT OF THE WORKS REQUIRED TO BE AGREED WITH SOMERFIELD'S REFRIGERATION ENGINEER AND REFRIGERATION CONTRACTOR.

CONTRACTOR TO CHECK DRAWING AND DIMENSIONS AND REPORT ANY ERRORS OR OMISSIONS TO THE STORE DESIGN OFFICE PRIOR TO COMMENCEMENT OF WORK ON SITE.

SOMERFIELD STORES LIMITED
SOMERFIELD HOUSE
WHITCHURCH LANE
BRISTOL BS14 OTJ.
TELE: 0117 935 9359

-2 SEP 1996

96/01459/F

STORE LOCATION		STORE NO.
BICESTER		2448
DRAWING TITLE		
PROPOSED BUILDERS WORK		
DRAWING NO.	REV.	SCALE
2448/BW/01	A	1:100
DATE		DRAWN BY
7 AUGUST 1996		JP