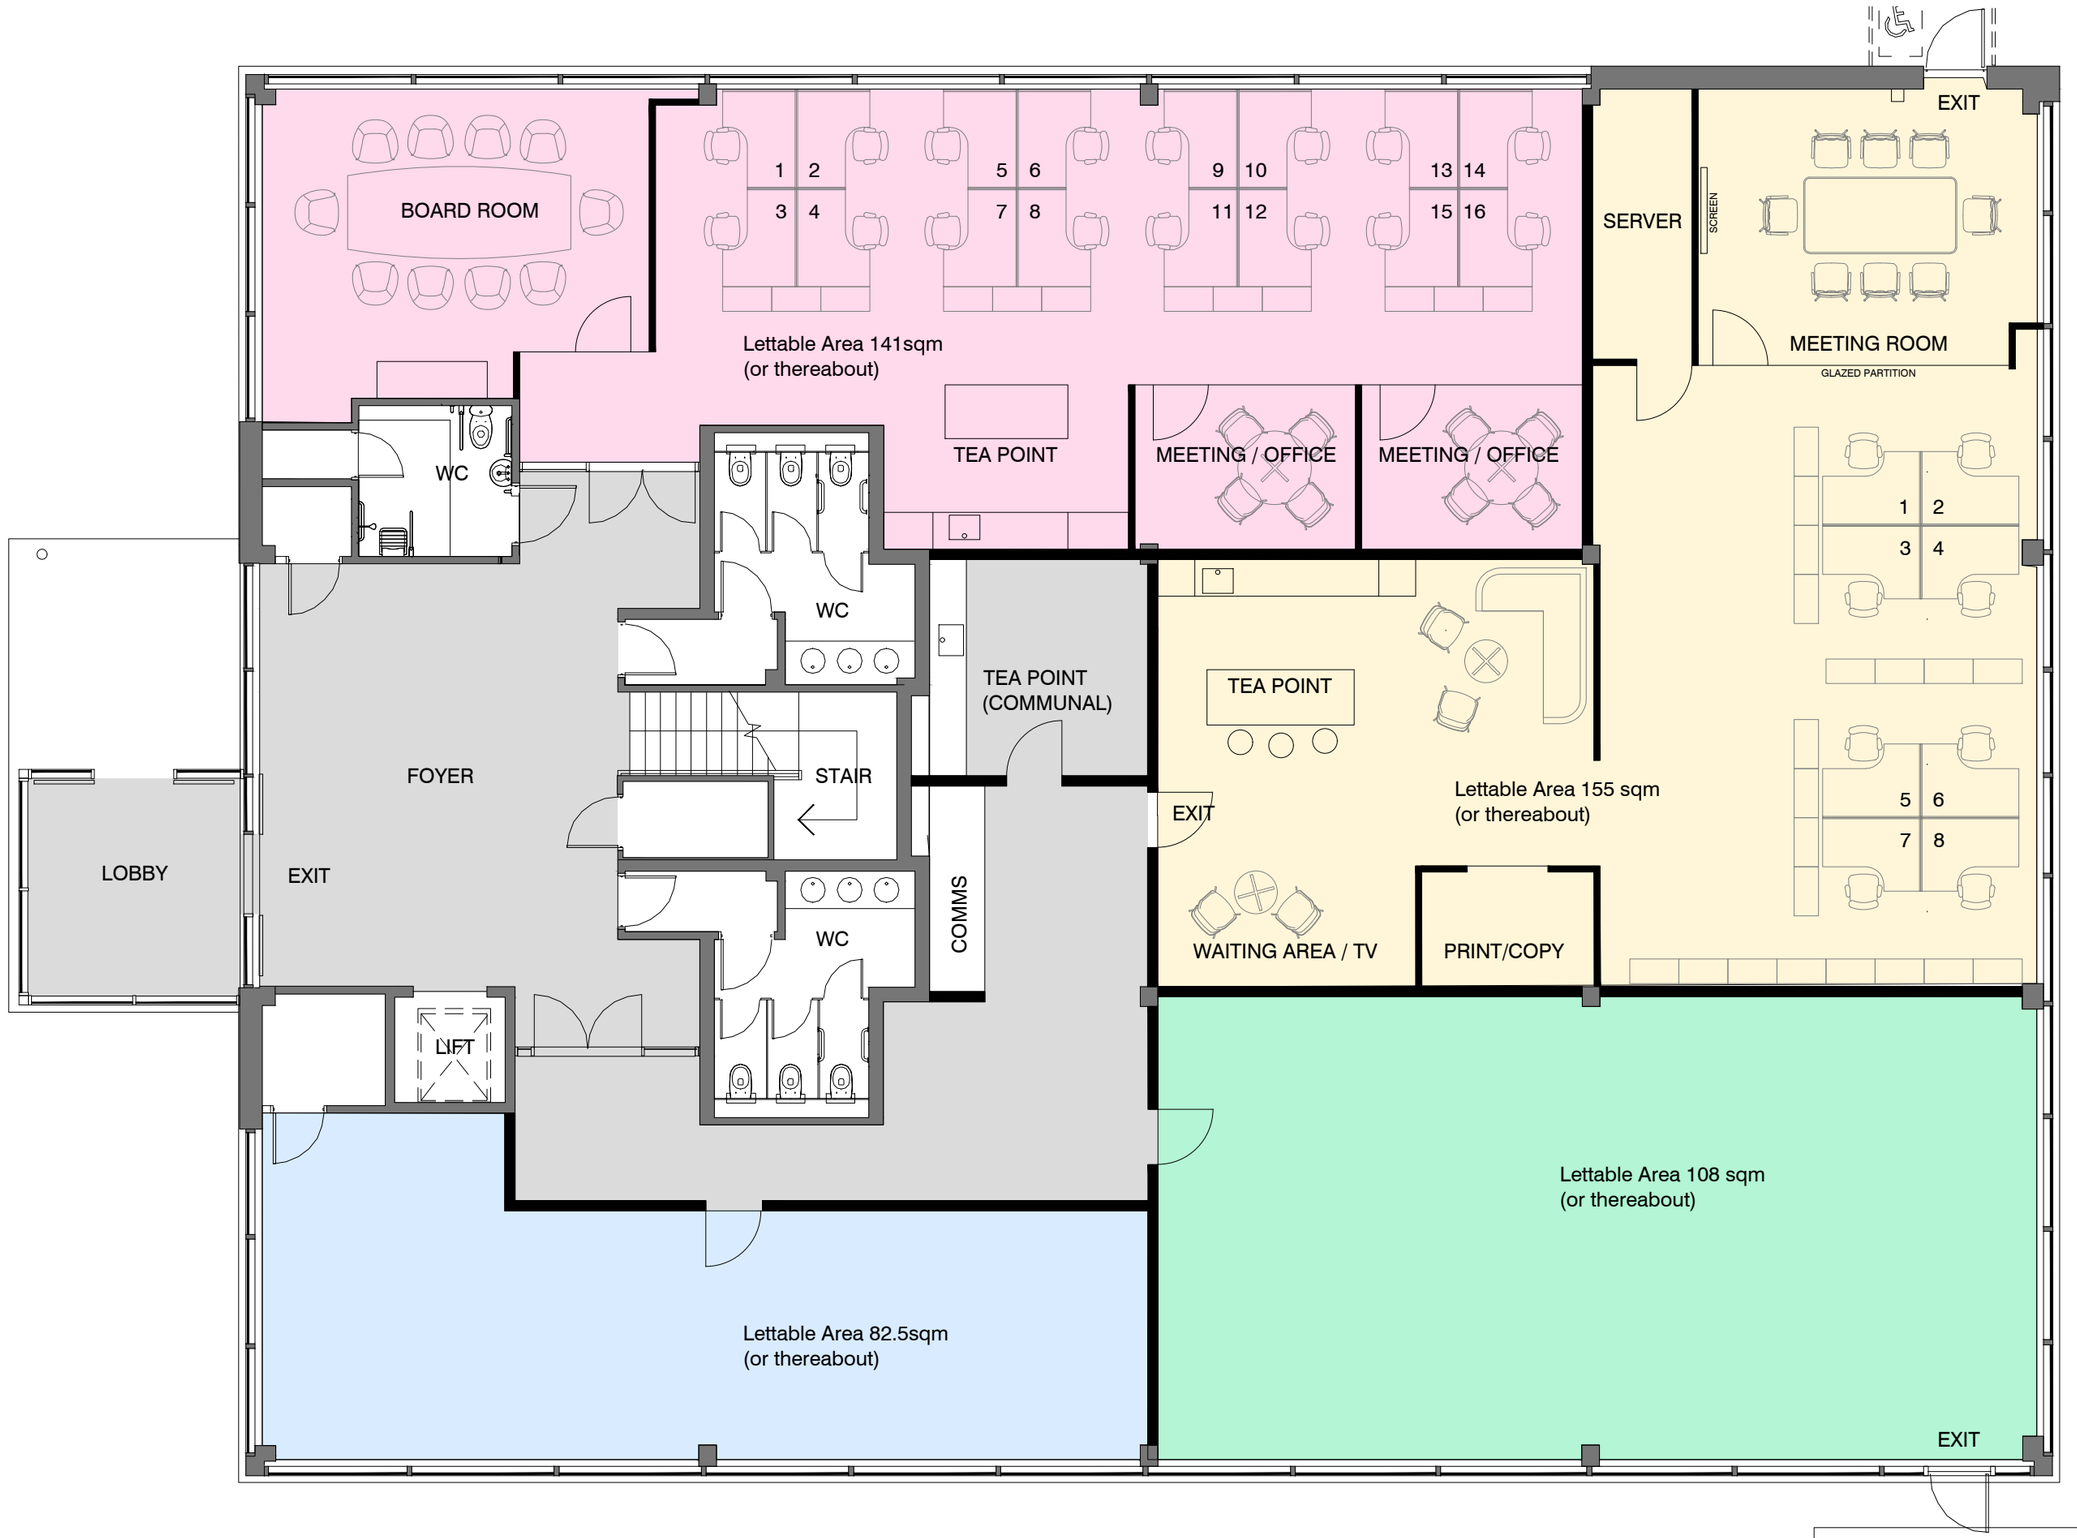

Draft 22.04.25

All information remains the property of the designer and may not be used for any purpose whatsoever, or reproduced through any medium without the written permission of the designer. No responsibility is accepted for unauthorised use.

Do not scale off drawings. Work from figured dimensions only and verify on site.

0 1 2 3 4 5 10

METRES

cameronwebsterarchitects

The Studio, 1 Bothwell Lane, Glasgow, G12 8JS T : 0141 330 9898

Airbles House, Motherwell ML1 3AT

Ground Floor Proposed SK-001

Date :Jan 2025 Scale : 1:100 Job No : 2407-2 D