
NOTE: DO NOT SCALE FROM THIS DRAWING

SCHEDULE OF REVISIONS

| Revision | Date | Description |
|---|---|---|

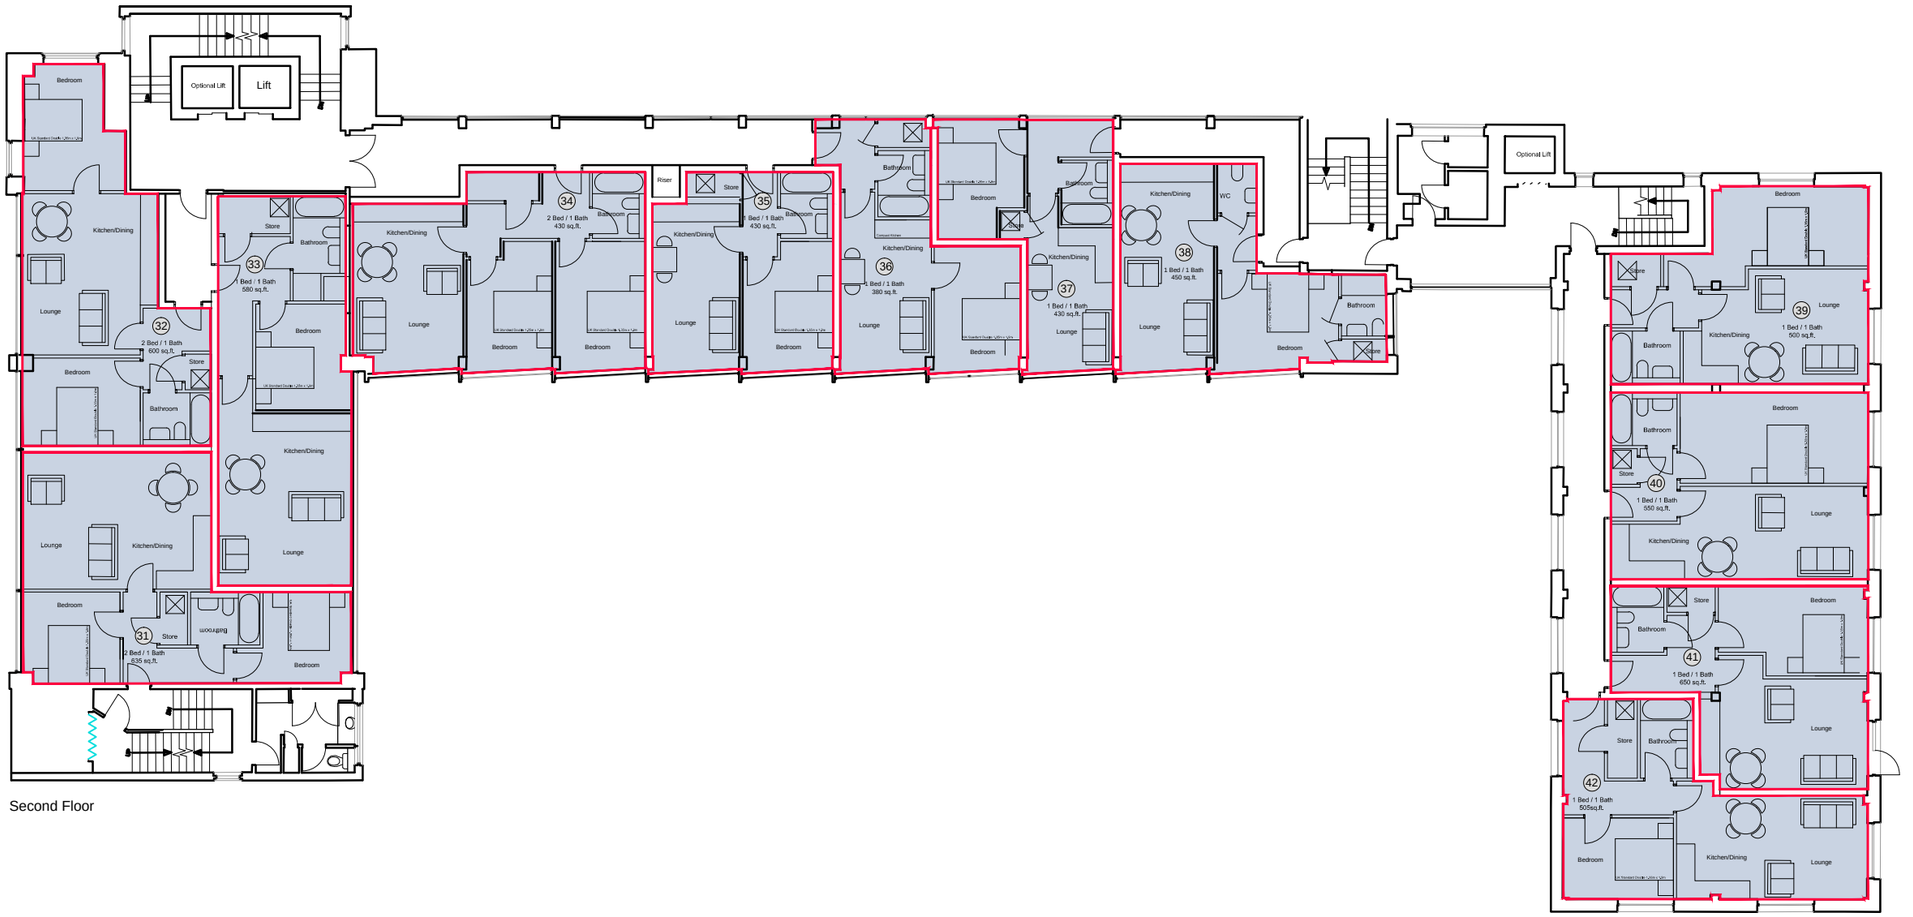


Second Floor




© **Mansion House Group Limited**. This drawing is the property of Mansion House Group Limited and
on the condition that it is not reproduced, disclosed or copied to any unauthorised person without written con