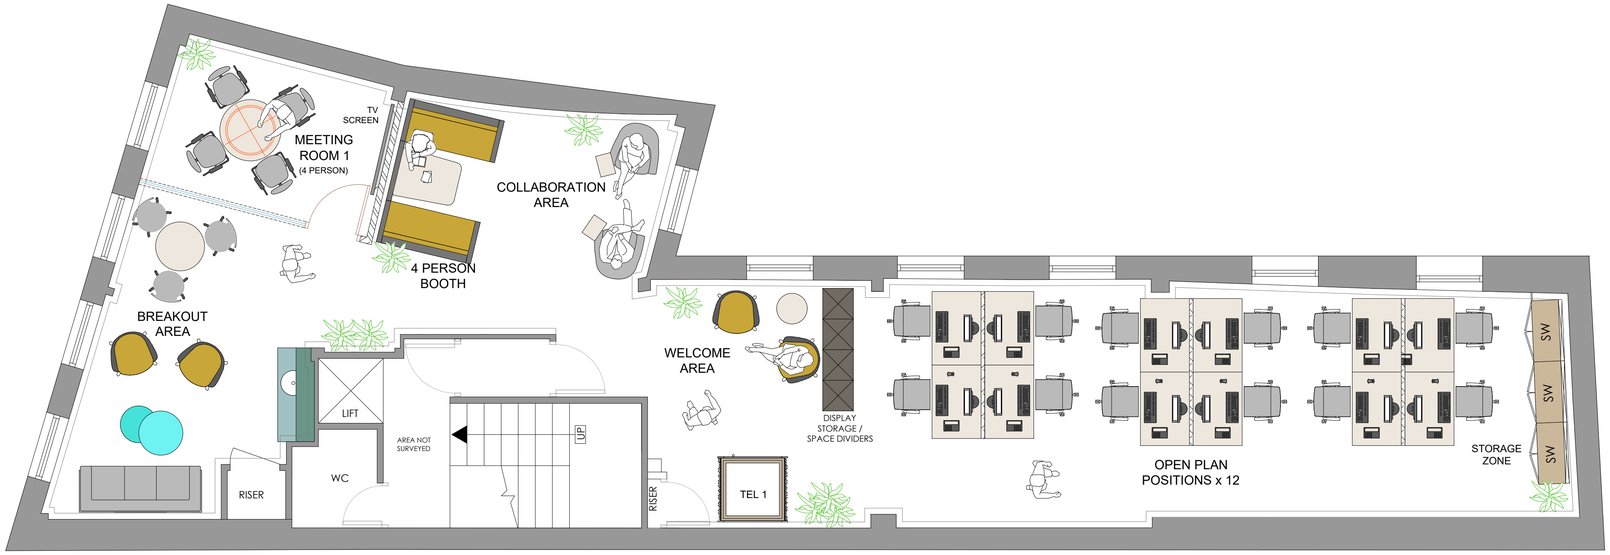


FIRST FLOOR - OPEN PLAN OPTION 2

BREAKDOWN OF FACILITIES:

TEA POINT
7 PERSON BREAKOUT AREA
1 x 4 PERSON MEETING ROOM
1 x 4 PERSON BOOTH
1x COLLABORATION AREA
WELCOME AREA
1 x 1 PERSON PHONE POD
1 x STORAGE ZONES
12x OPEN PLAN DESKING (1200x800mm)

TOTAL HEADCOUNT - 15 WORKING DESK POSITIONS

ANTON PAGE (471) OCT'26
SKETCH PLAN ONE - FIRST FLOOR OPTION 3
123 ALDERSGATE STREET, EC1
SCALE 1:50

Engage•Inspire•Deliver
macdesign

© Copyright 2026 macdesign Services Limited - 07743 069559 - macdesign.london