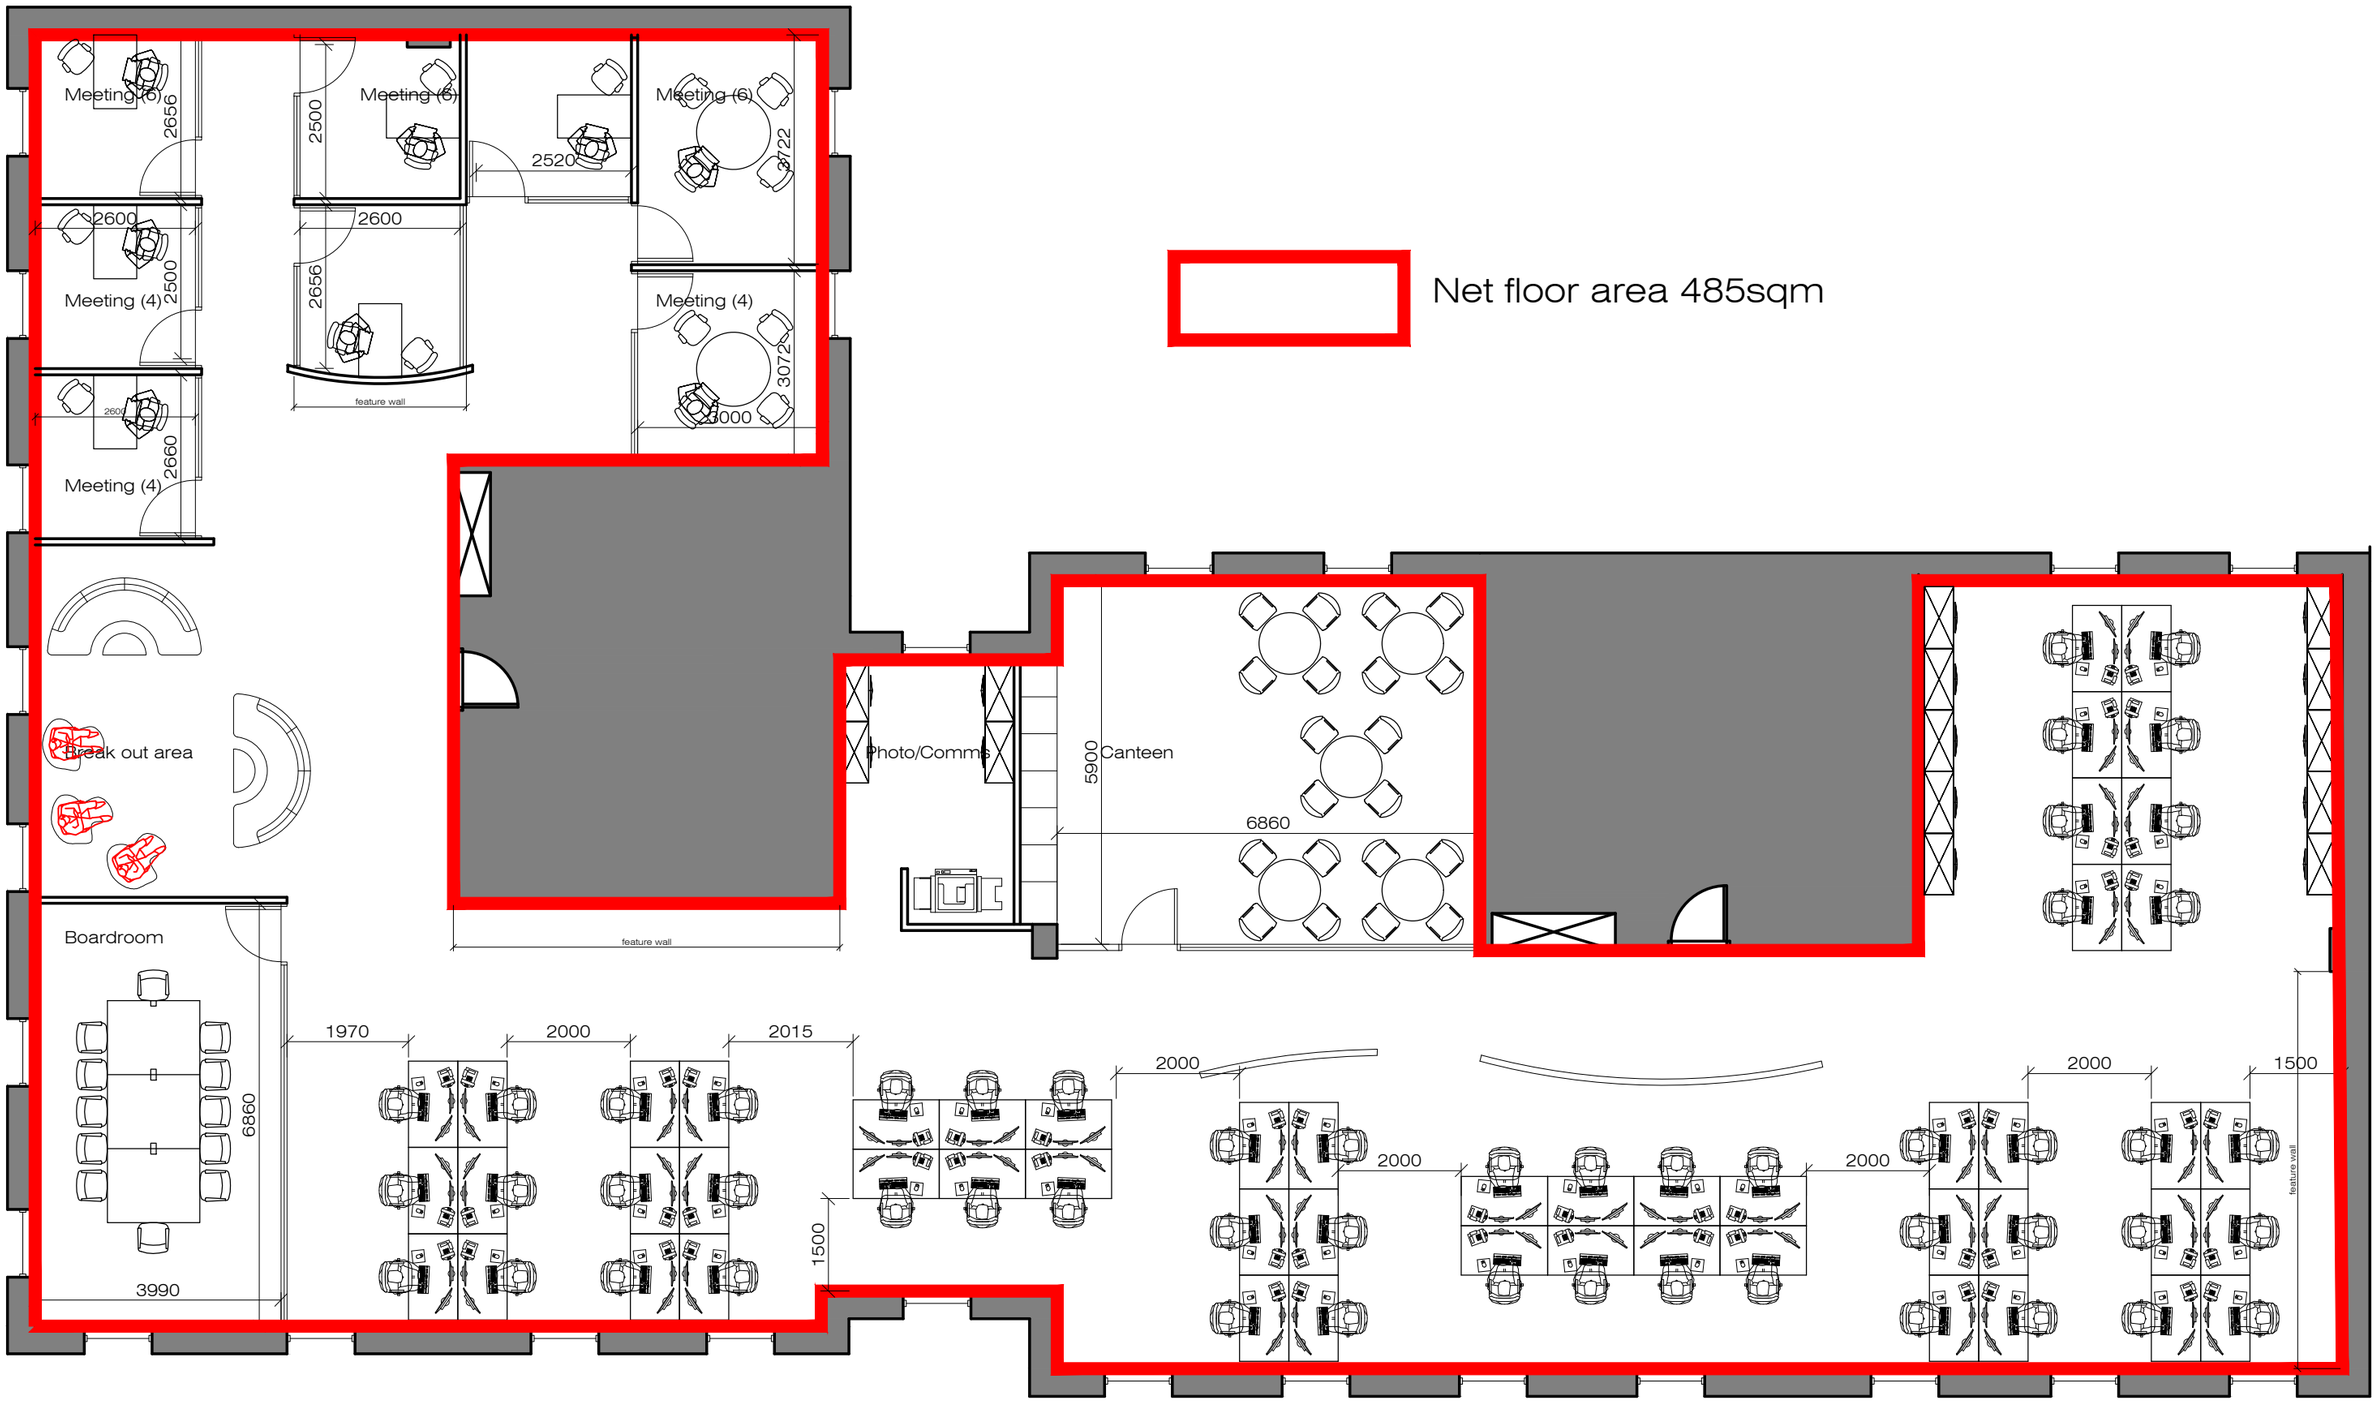


cor e
Design - Planning - Project Management
Briain Colgan mriai Ben O'Reilly dip arch tech
Colgan O'Reilly Architects
93A Sandymount Road, Sandymount, Dublin 4.
+00 86 2630 933 / 2363 090

Client
Learn Upon

1st Floor Level
Arran Quay
Dublin 7

Project	1503-01
date	13/01/2015
scale	1:50@A3
checked	BOR
drawing	Proposal A Revision A