Plan 2

Lease Map

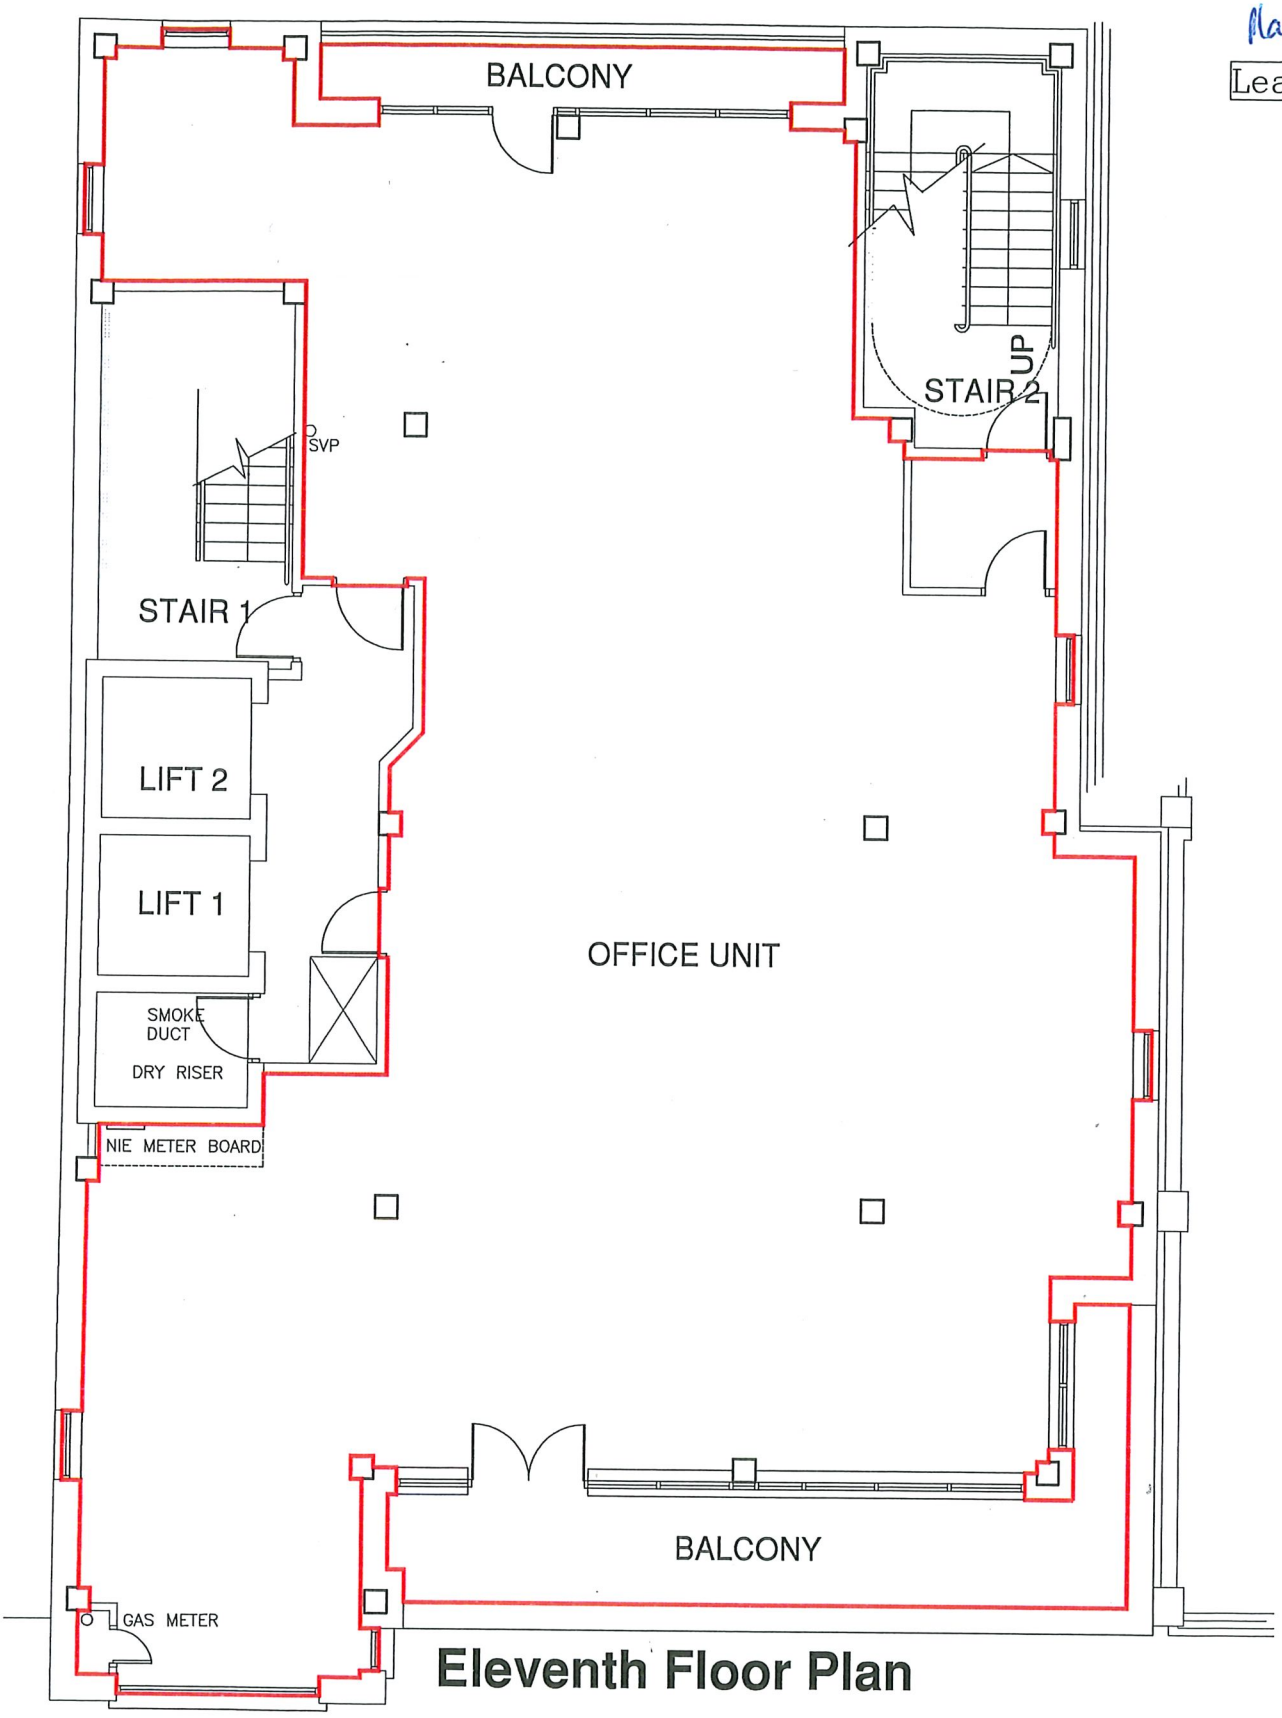

Eleventh Floor Plan

AREA BEING TRANSFERRED EDGED RED

REV A – GAS METER POSITION INDICATED. 17.09.03 – PC

TITLE

From

To

at

Project	Project No.	Drawing No.	Revision
OFFICE DEVELOPMENT AT JAMES STREET SOUTH	01052	L12	A

Client	Date	Scale	Drawn
HYDEBANK DEVELOPMENTS LTD	APRIL 03	1:100	KA

KNOX & CLAYTON

KNOX & CLAYTON 2A WALLACE AVENUE, LISBURN, BT274AA TEL: (028)92674312 FAX: (028)92607600