© This drawing is the property of IPS and must not be copied or reproduced in full or in part without express written permission DO NOT SCALE Use figured dimensions only. All dimensions to be verified on site prior to commencing construction

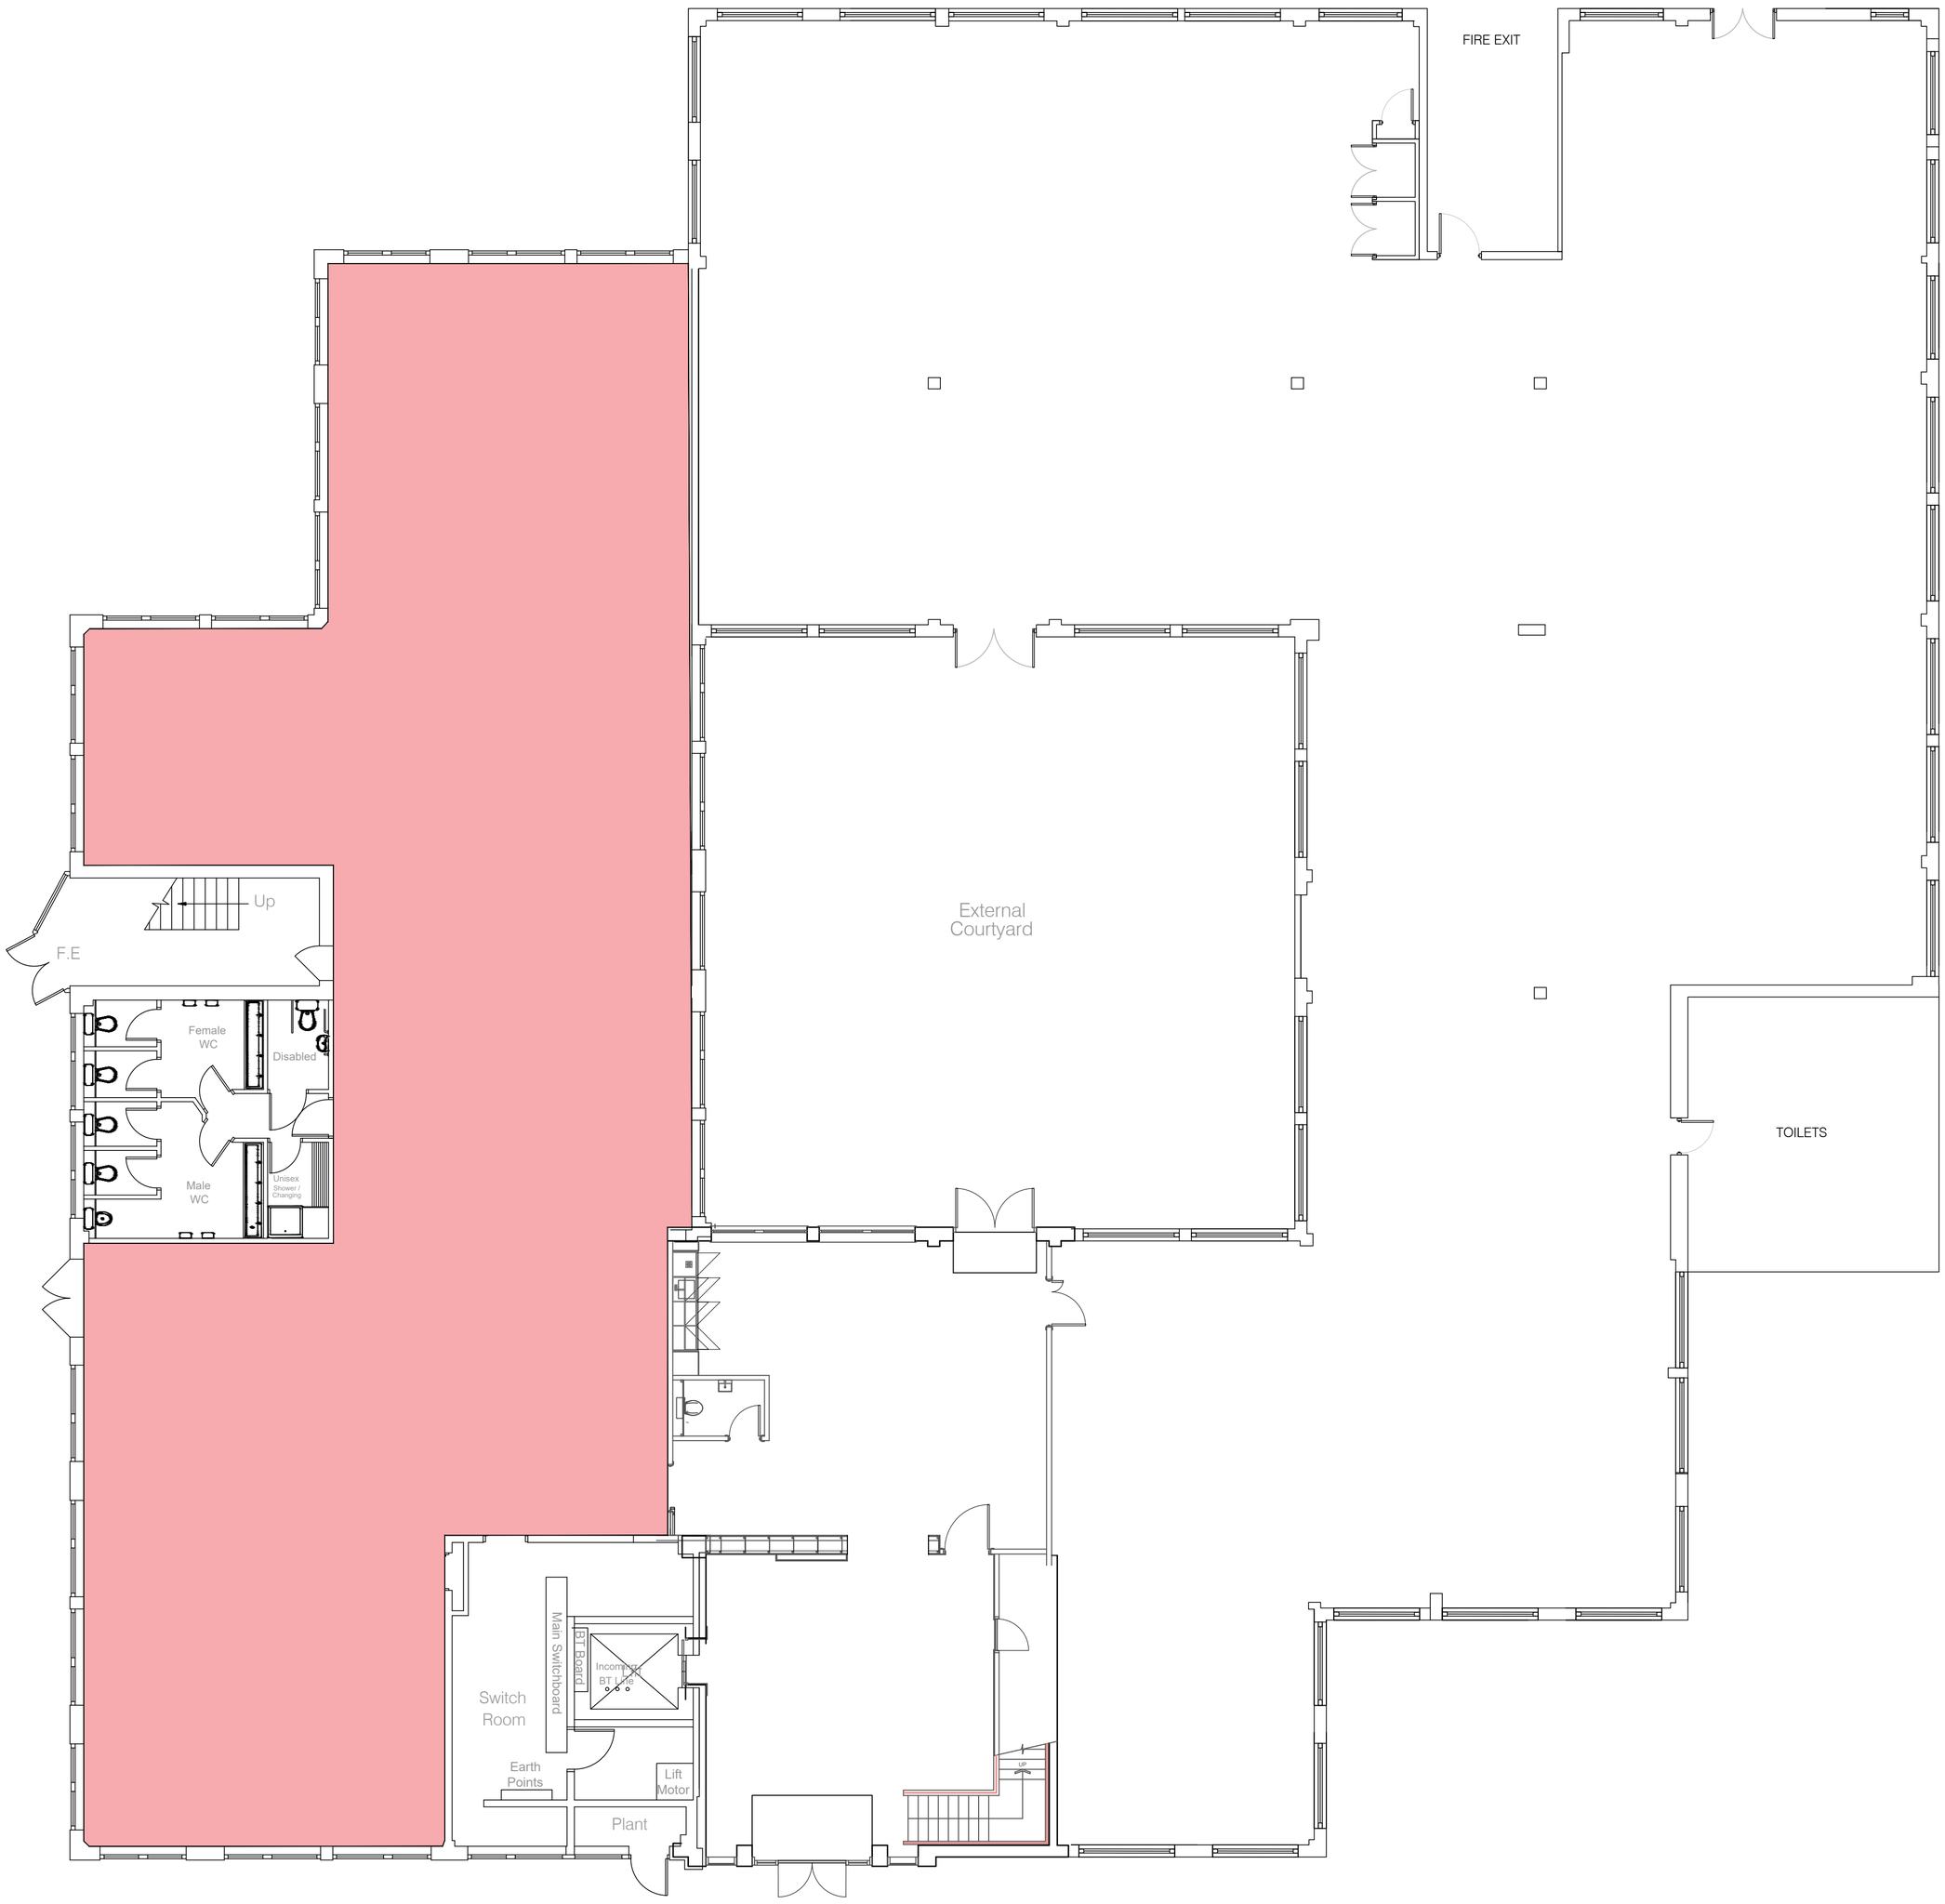

Rev.	Date.	By	Ch'kd	Description.

© IPS WORKPLACE COPYRIGHT RETAINED

The structural / services and other non-interior design information shown on this drawing is purely for co-ordination purposes only and in no way does it take on any responsibility or liability for IPS. For all detailed information relating to these items see the relevant consultants drawings and full design information.

SCALE 1:100
0 1 2 3 4 5

Project
CORUM
K1 KENTS HILL
MILTON KEYNES

Drawing Title
GROUND FLOOR
DEMISE SPLIT

Scale	Date		
1:100@A1	12.02.2025		
Designed by	Drawn by	Checked by	Approved by
CR	CR		

CAD File Name P15760-0000.DWG

Drawing Status PRELIMINARY

Dwg No. P15760-0000

Rev. A

ips interior property solutions
18 Wrotham Business Park
Potters Bar
Barnet
EN5 4SZ
020 8275 1095
contact@ips-interiors.co.uk I www.ips-interiors.co.uk