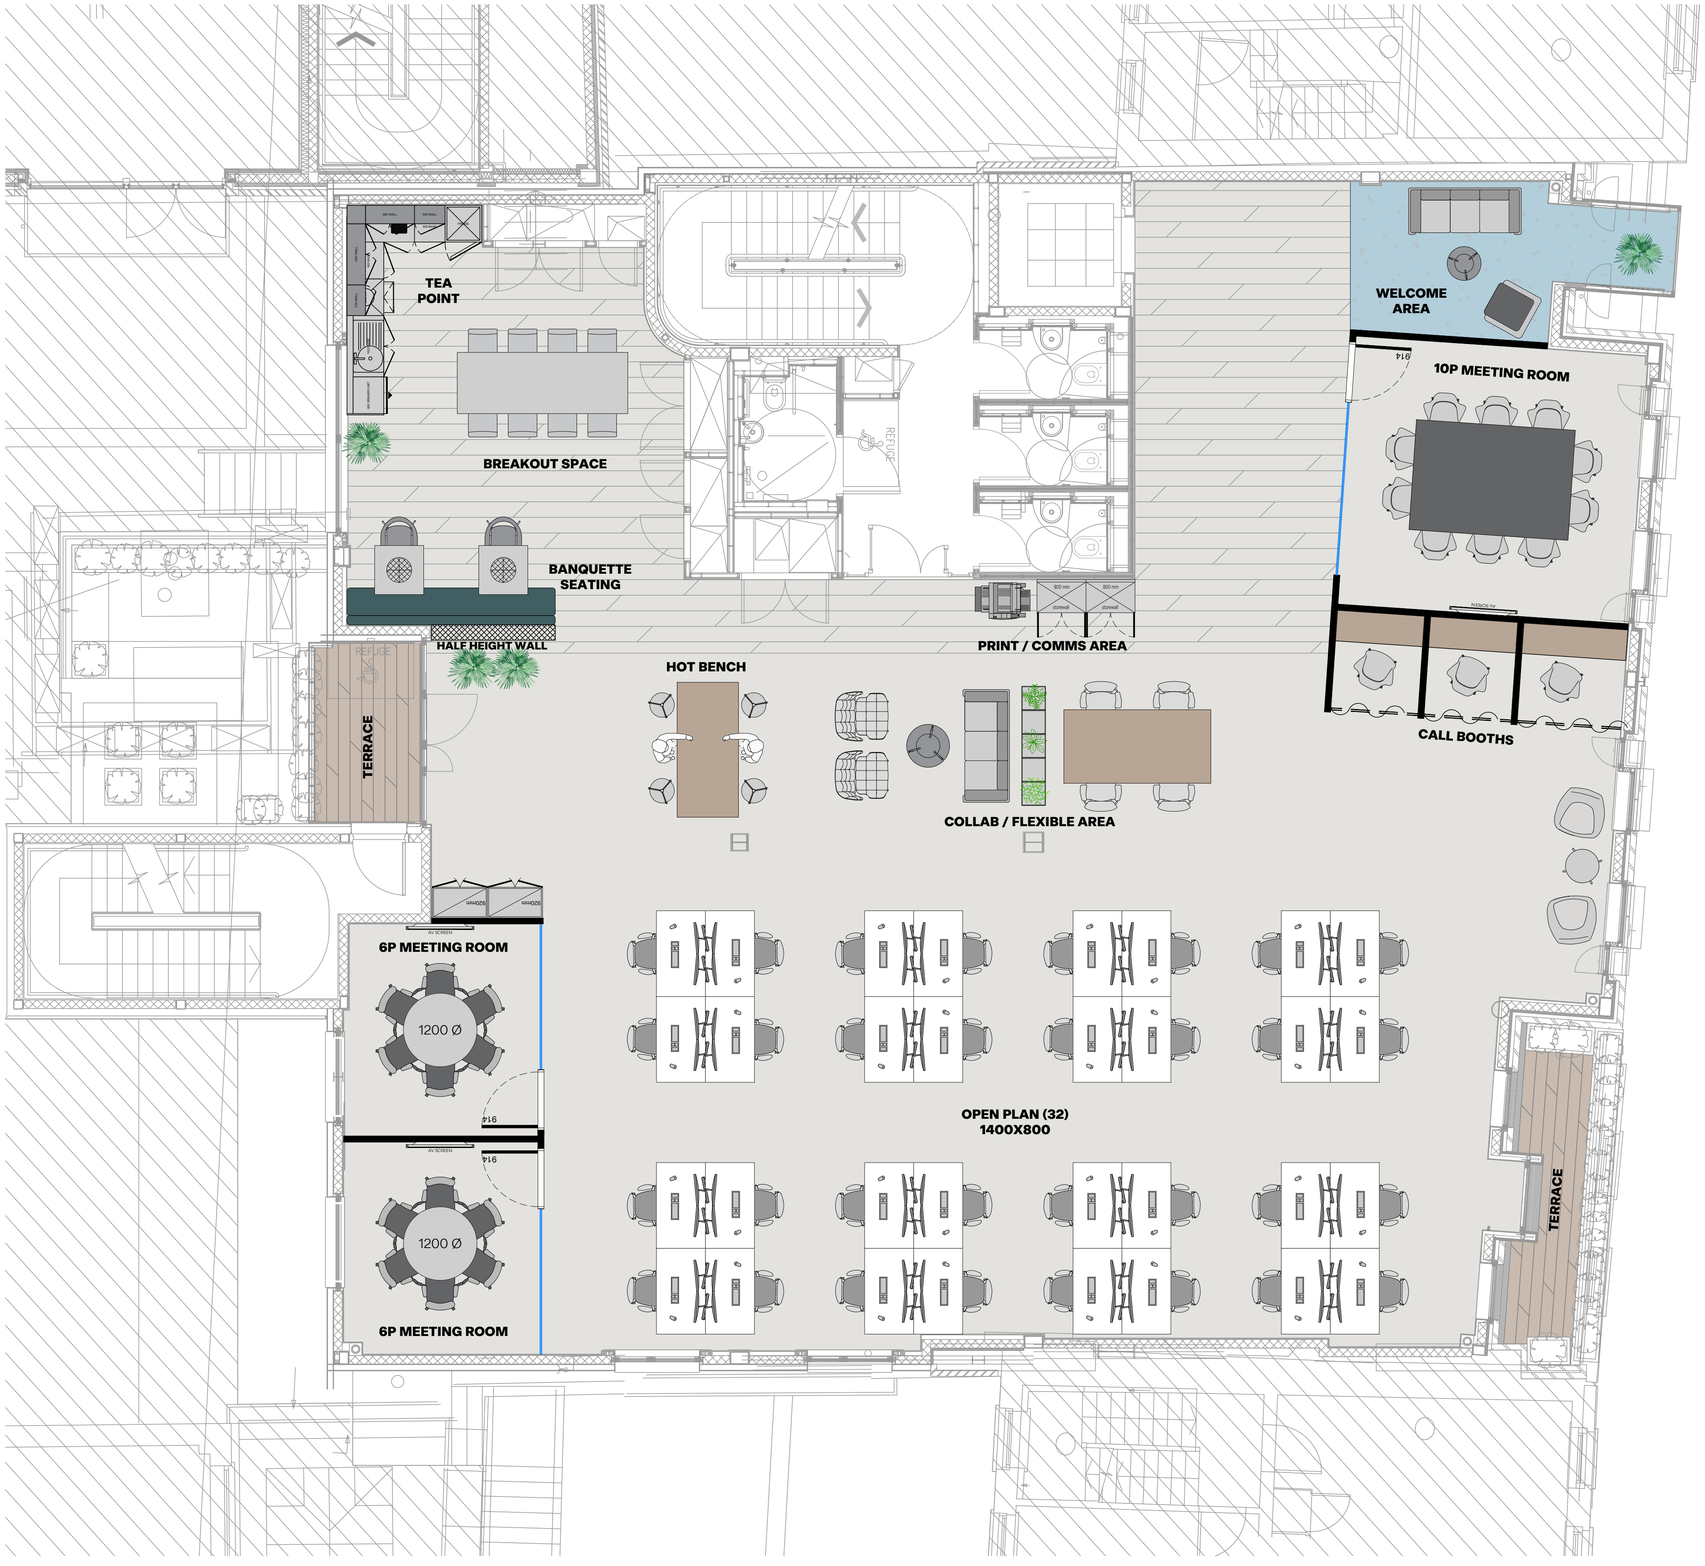


32 DESKS
03 MEETING ROOMS
01 TEAPOINT
01 BREAKOUT AREA
01 HOT BENCH
01 COLLAB BENCH
03 SOFT SEATING
01 PRINT AREA
03 CALL ROOMS
04 WC'S

SHAFTESBURY

36 CARNABY STREET
CARNABY
LONDON
W1F

THIRD FLOOR

1:50 @A1
1:100 @A3
1:10

N

SKETCH

07

14.03.23
DJ

THIRDWAY