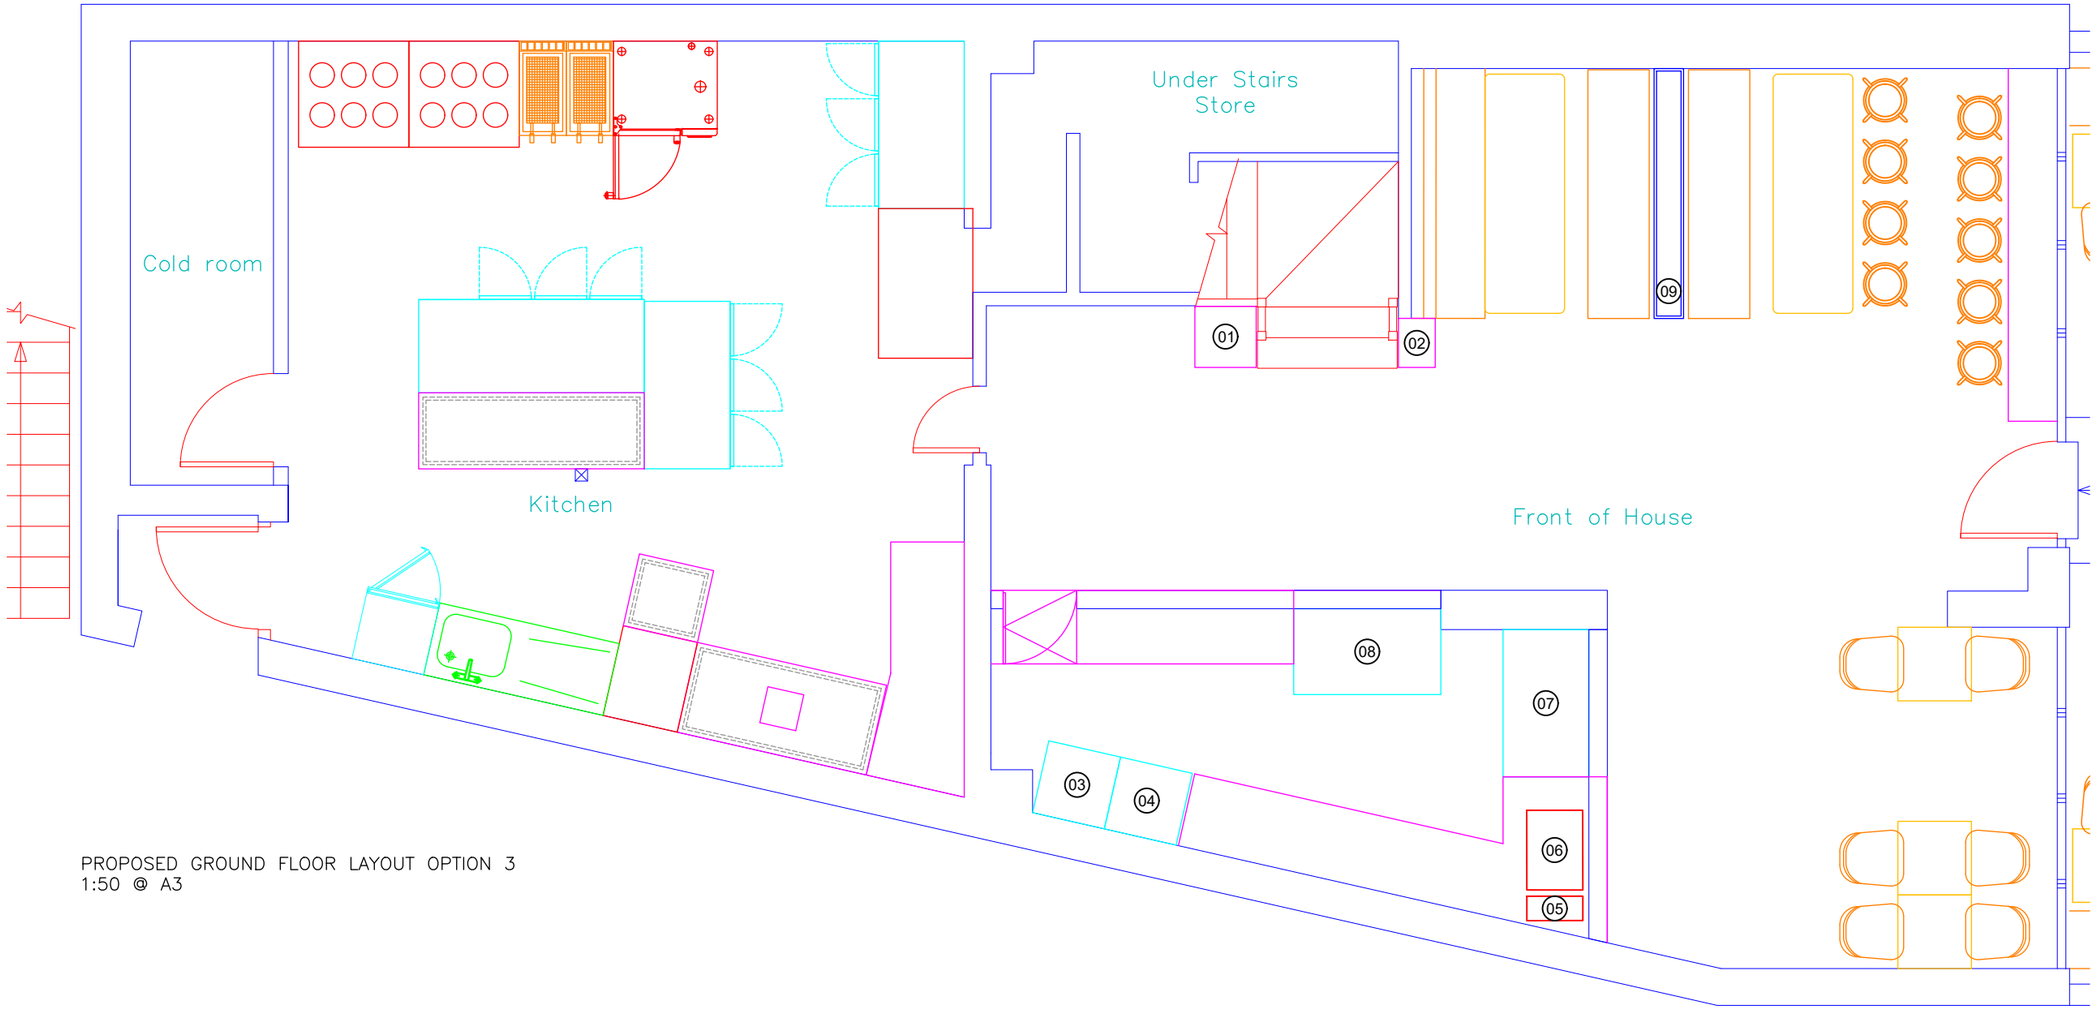

PROPOSED GROUND FLOOR LAYOUT OPTION 3
1:50 @ A3

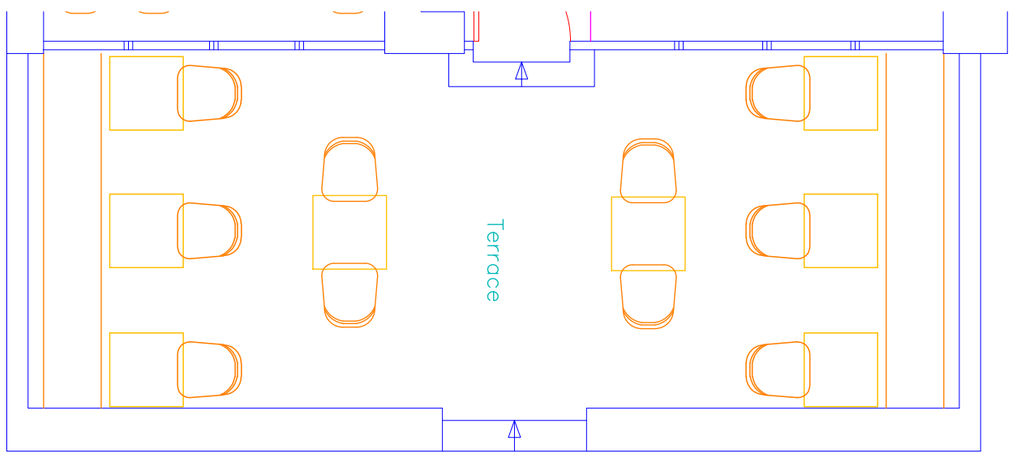

PROPOSED GROUND FLOOR TERRACE OPTION 3
1:50 @ A3

EQUIPMENT SCHEDULE			
ITEM	DESCRIPTION	QTY	DIMENSIONS
01	WAITER STATION	1	500(w) x 500(d)
02	WAITER STATION	1	300(w) x 400(d)
03	GELATO MACHINE	1	600(w) x 600(d)
04	GELATO MACHINE	1	600(w) x 600(d)
05	COFFEE GRINDER	1	200(w) x 456(d)
06	COFFEE MACHINE	1	650(w) x 456(d)
07	CAKE DISPLAY	1	1200(w) x 700(d)
08	ICECREAM DISPLAY	1	1200(w) x 700(d)
09	PLANTER	1	2000(w) x 240(d)

This drawing is to be read in conjunction with all relevant drawings.

The main contractor/builder is to interpret the requirements in relationship to the site conditions encountered and as agreed with the Building Control officer.

All dimensions and sizes to be verified on site, any discrepancies to be reported to the client/project manager. These annotations were prepared for planning and/or building control submission only.

This drawing and design is the (© 2020) property of Commercial Kitchen and Bar Consultants and should not be reproduced without written permission.

Rev	Description	By	Date
C	Modifed ground floor bench seating, added bottle coolers and skylight to first floor.	PB	07.06.22
B	Modifed option 3 ground and first floor layouts. Added equipment schedules.	PB	17.05.22
A	For Client Approval	PB	29.04.22

Initial Issue: 29.04.2022

CLIENT
Caramello
Wilmslow

PROJECT TITLE
Re-Fit

DRAWING TITLE
Proposed Ground Floor Layout
Option 3

Drawn by: PB	Checked by: RH
Date: 29.04.2022	Scale: 1:50@A3

COMMERCIAL KITCHEN & BAR
Manchester. UK.
www.commercialkitchenandbar.com
0161 266 1000 | 07732 096 418

Job Ref.	Drawing No.	Revision
JR	104	C

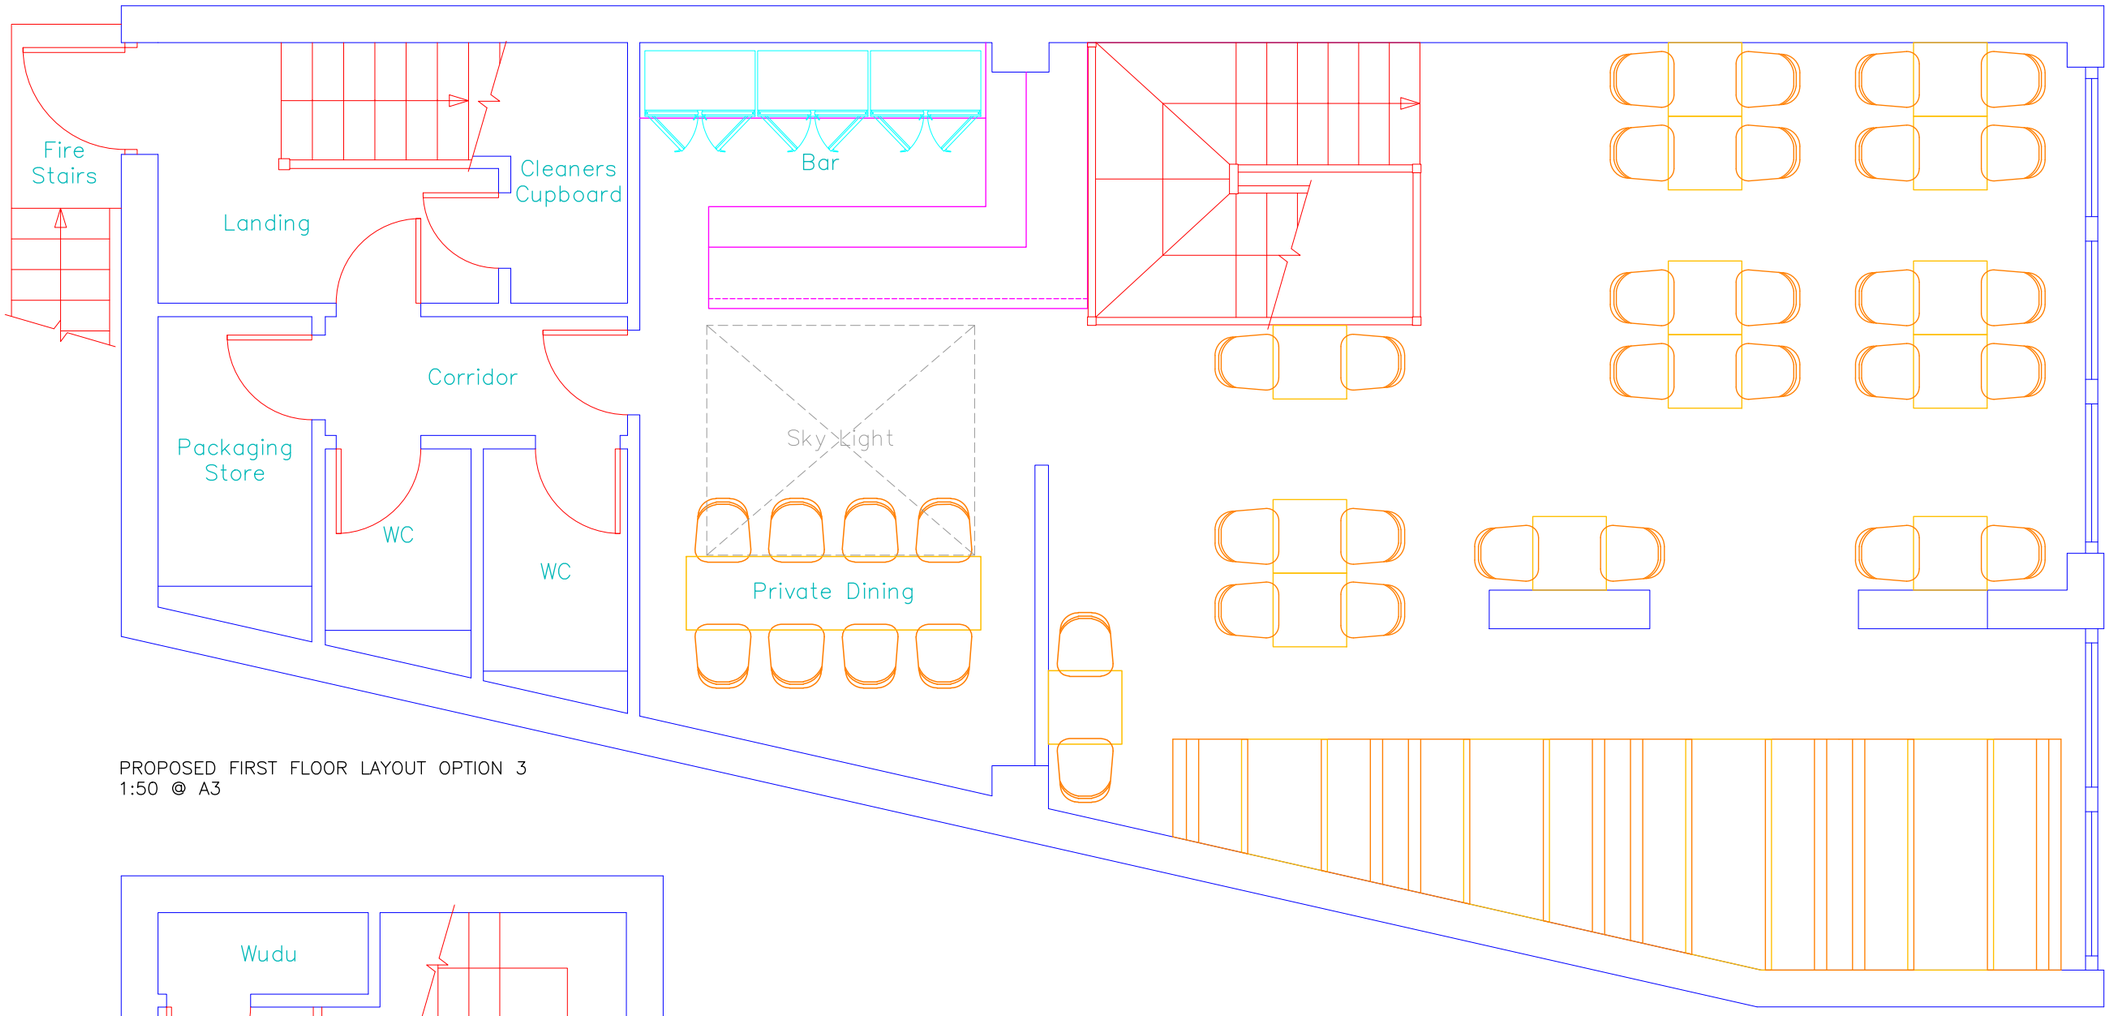

PROPOSED FIRST FLOOR LAYOUT OPTION 3
1:50 @ A3

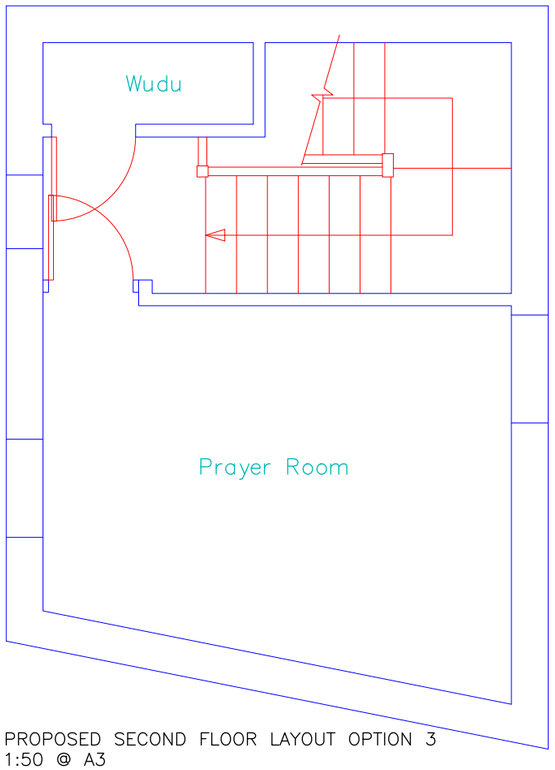

PROPOSED SECOND FLOOR LAYOUT OPTION 3
1:50 @ A3

This drawing is to be read in conjunction with all relevant drawings.

The main contractor/builder is to interpret the requirements in relationship to the site conditions encountered and as agreed with the Building Control officer.

All dimensions and sizes to be verified on site, any discrepancies to be reported to the client/project manager. These annotations were prepared for planning and/or building control submission only.

This drawing and design is the (© 2020) property of Commercial Kitchen and Bar Consultants and should not be reproduced without written permission.

Rev	Description	By	Date
C	Modifed ground floor bench seating, added bottle coolers and skylight to first floor.	PB	07.06.22
B	Modifed option 3 ground and first floor layouts. Added equipment schedules.	PB	17.05.22
A	For Client Approval	PB	29.04.22

Initial Issue: 29.04.2022

CLIENT
Caramello
Wilmslow

PROJECT TITLE
Re-Fit

DRAWING TITLE
Proposed First & Second Floor Layout Option 3

Drawn by: PB	Checked by: RH
Date: 29.04.2022	Scale: 1:50@A3

COMMERCIAL KITCHEN & BAR
Manchester. UK.
www.commercialkitchenandbar.com
0161 266 1000 | 07732 096 418

Job Ref.	Drawing No.	Revision
JR	105	C