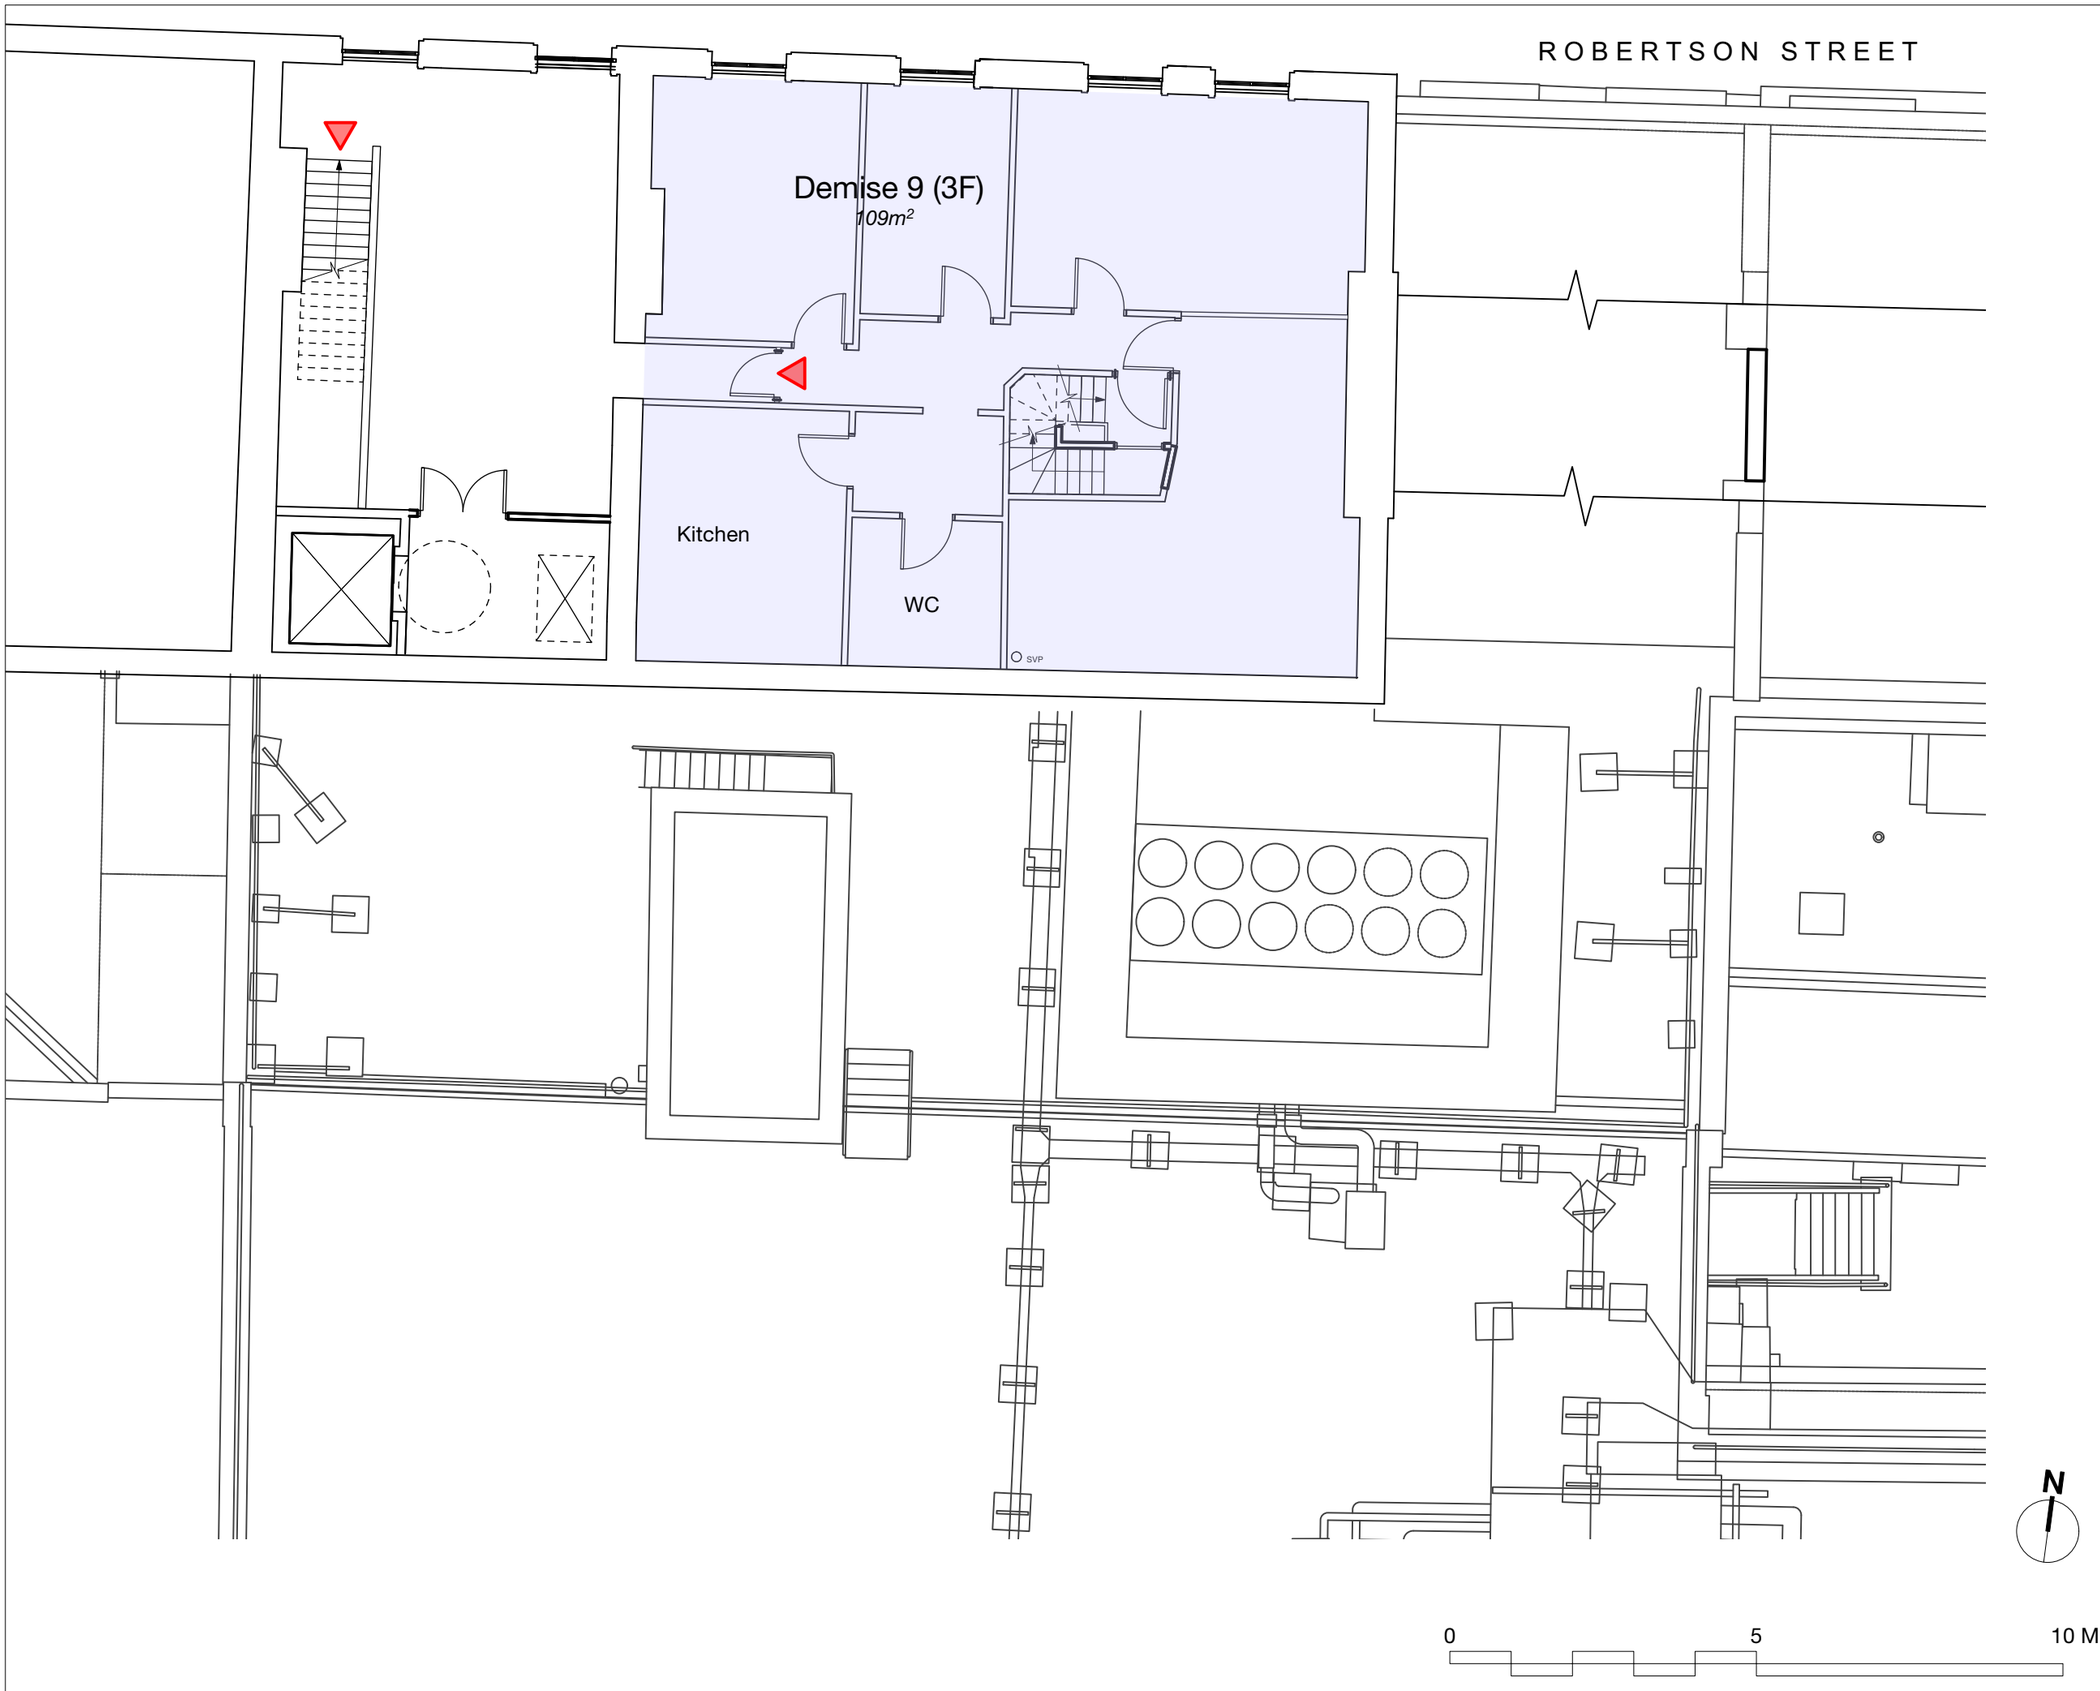



## GENERAL NOTES

1. This drawing is the copyright of Haines Phillips Architects.
2. Do not scale from this drawing. Use figured dimensions only.
3. This drawing must not be used for land transfer purposes, or for construction purposes unless accompanied by an Architect's Instruction.

## DRAWING ISSUE STATUS

| ISSUE | STATUS | COMMENT |
|---|---|---|
| P | PRELIMINARY | For comment and review |
| PL | PLANNING | Planning/Listed Building Application |
| BR | BUILDING REGS | Building Regs Application |
| T | TENDER | For pricing purposes only |
| C | CONSTRUCTION | For procurement & construction |
| FC | FINAL CONSTRUCTION | Record drawings on completion |
| L | LEGAL | Conveyancing or other legal purposes |

## REVISIONS

| REV | DATE | NOTES |
|---|---|---|
| 1 | 16/10/26 | Preliminary Issue |

HAINES PHILLIPS ARCHITECTS

Tankerton Works
12 Argyle Walk
London WC1H 8HA
t 020 7833 9324
f 020 7837 2864
e office@hainesphillips.co.uk

JOB TITLE
**Debenhams, 1-3 & 6-9 Robertson St Hastings TN34**

DRAWING TITLE
**3F Victorian Marketing**

| DRAWN | DATE |
|---|---|
| PC | May 2025 |
| JOB NR | SCALE |
| **4185** | 1:100@A3 |
| DRAWING NO. | ISSUE REVISION |
| **GA 456** | **P 1** |