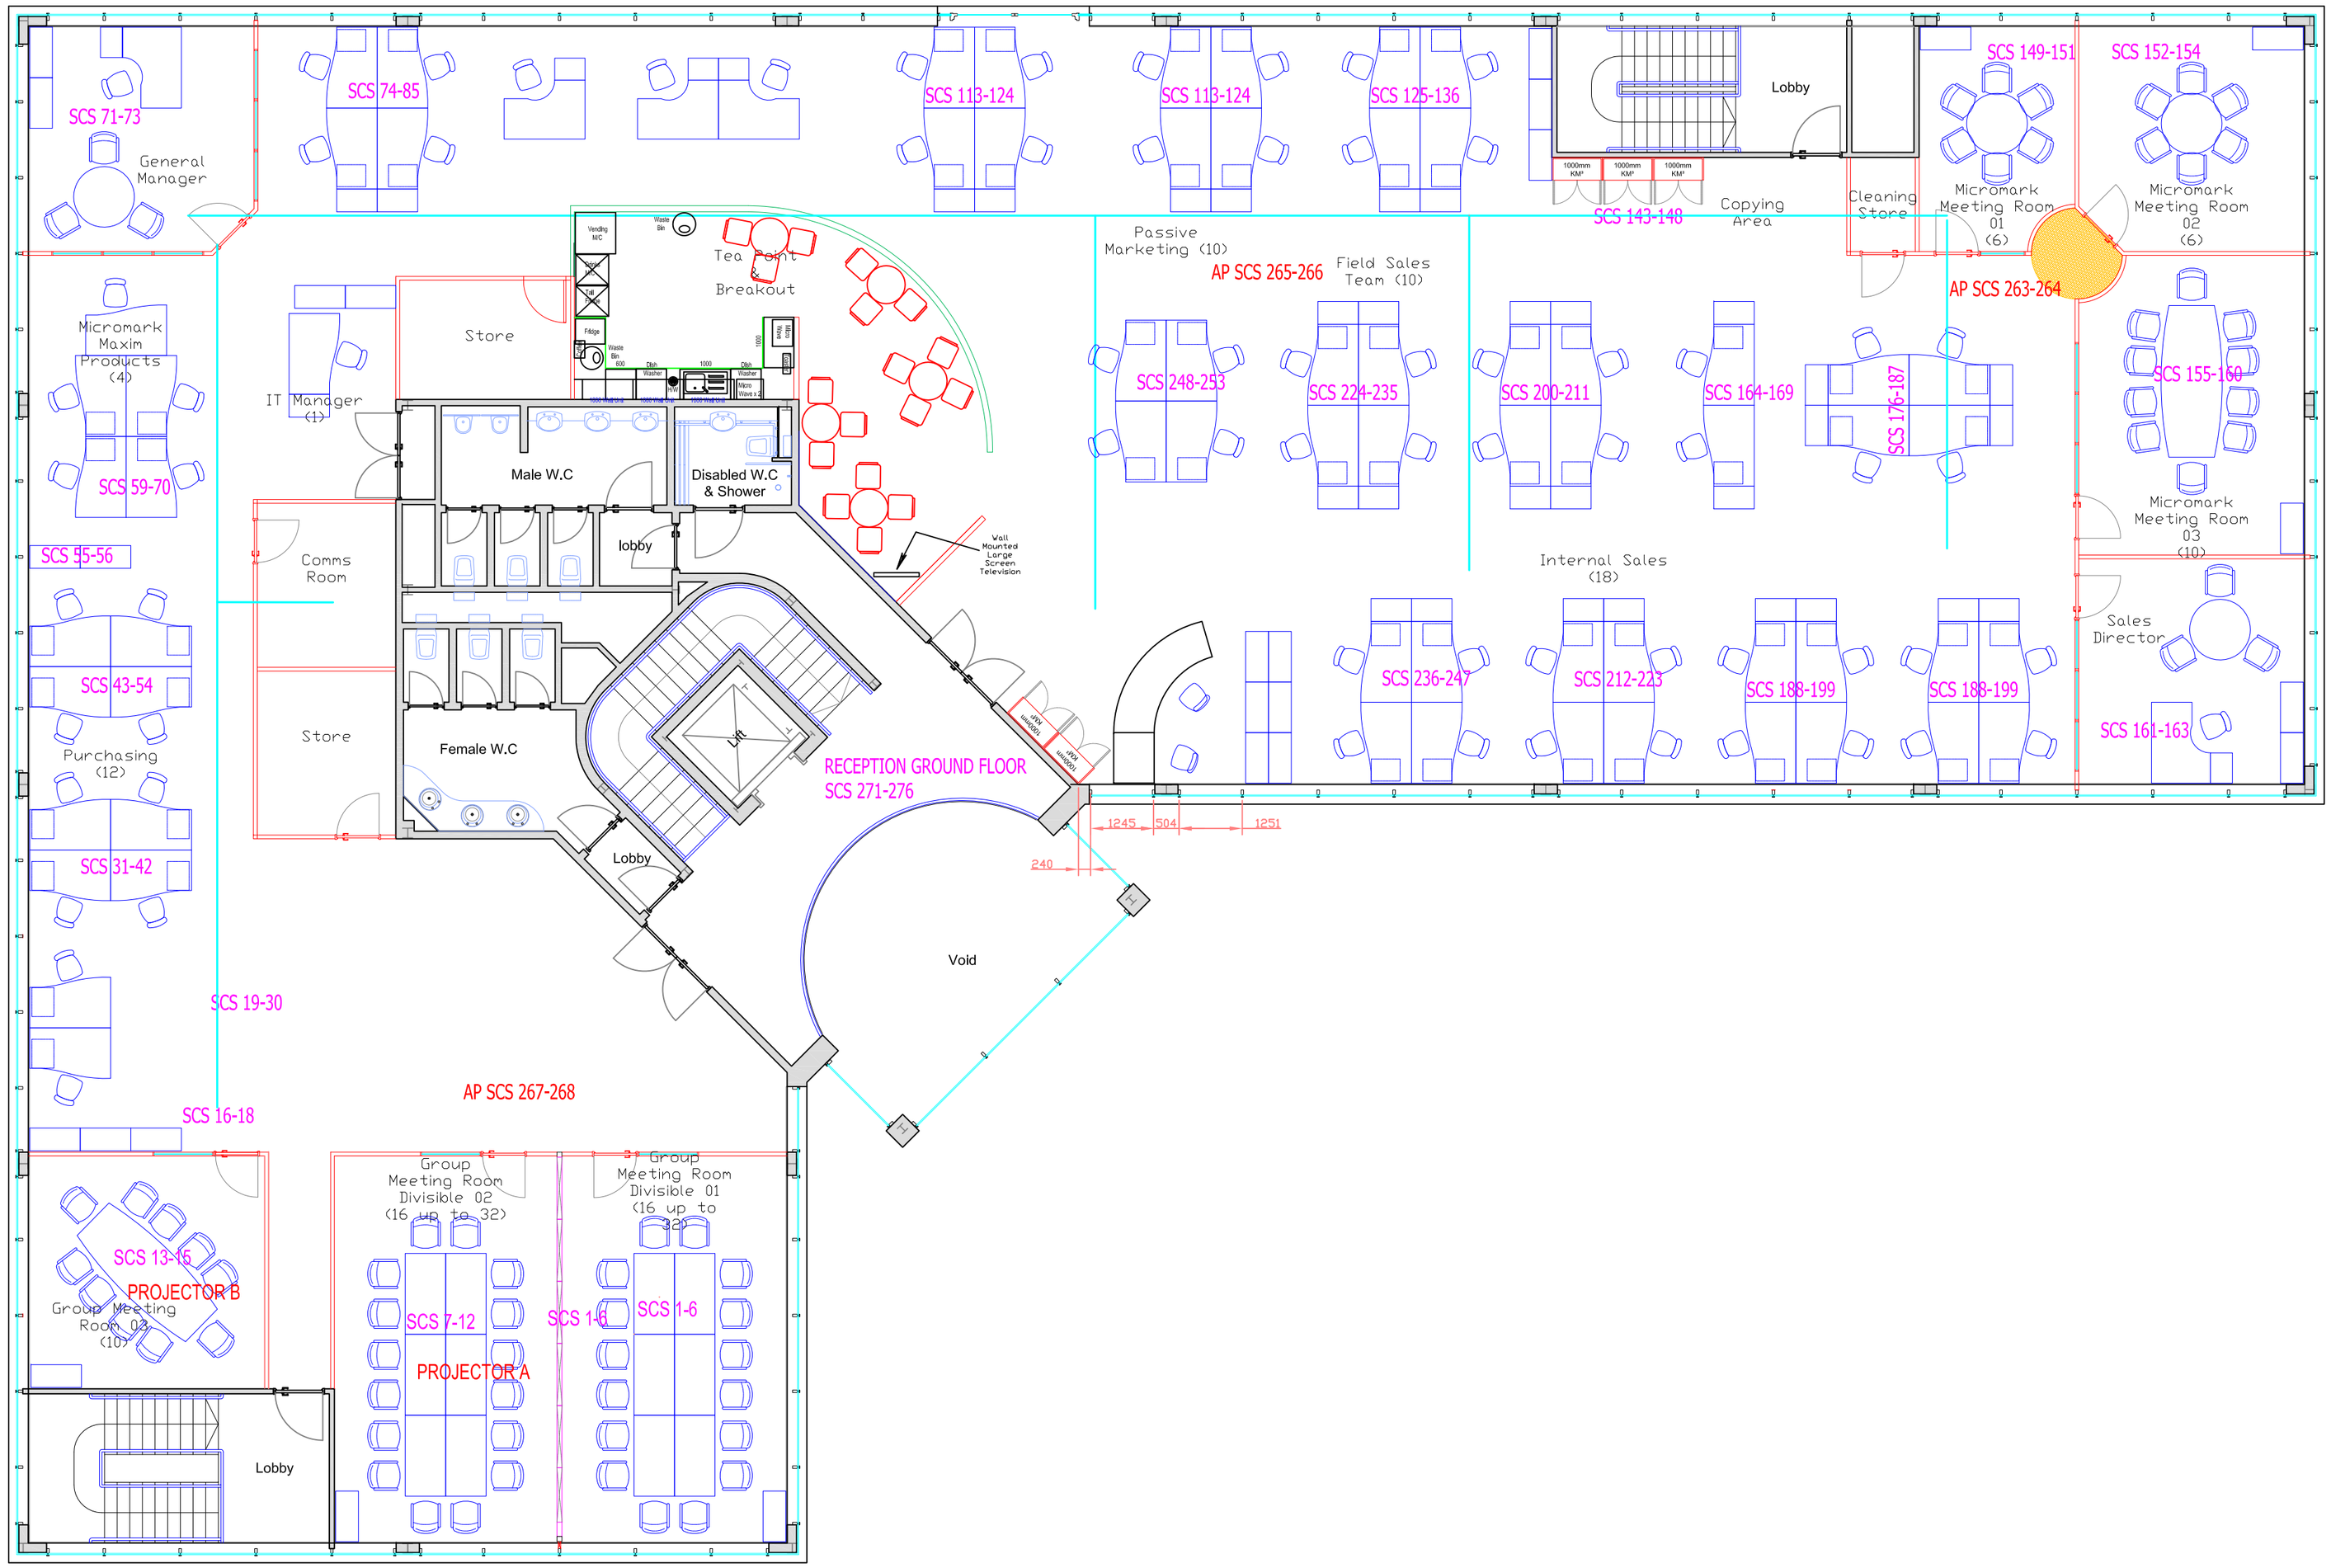

Client:	Abacus Group Plc		
Job Title:	FIRST FLOOR, WALTHAM PARK, WHITE WALTHAM, MAIDENHEAD, BERKSHIRE		
Drawn: AA	Chkd:	Date: Jan 07	
Scale: 1:100 @ A2	Contract Ref:2246X		Rev: