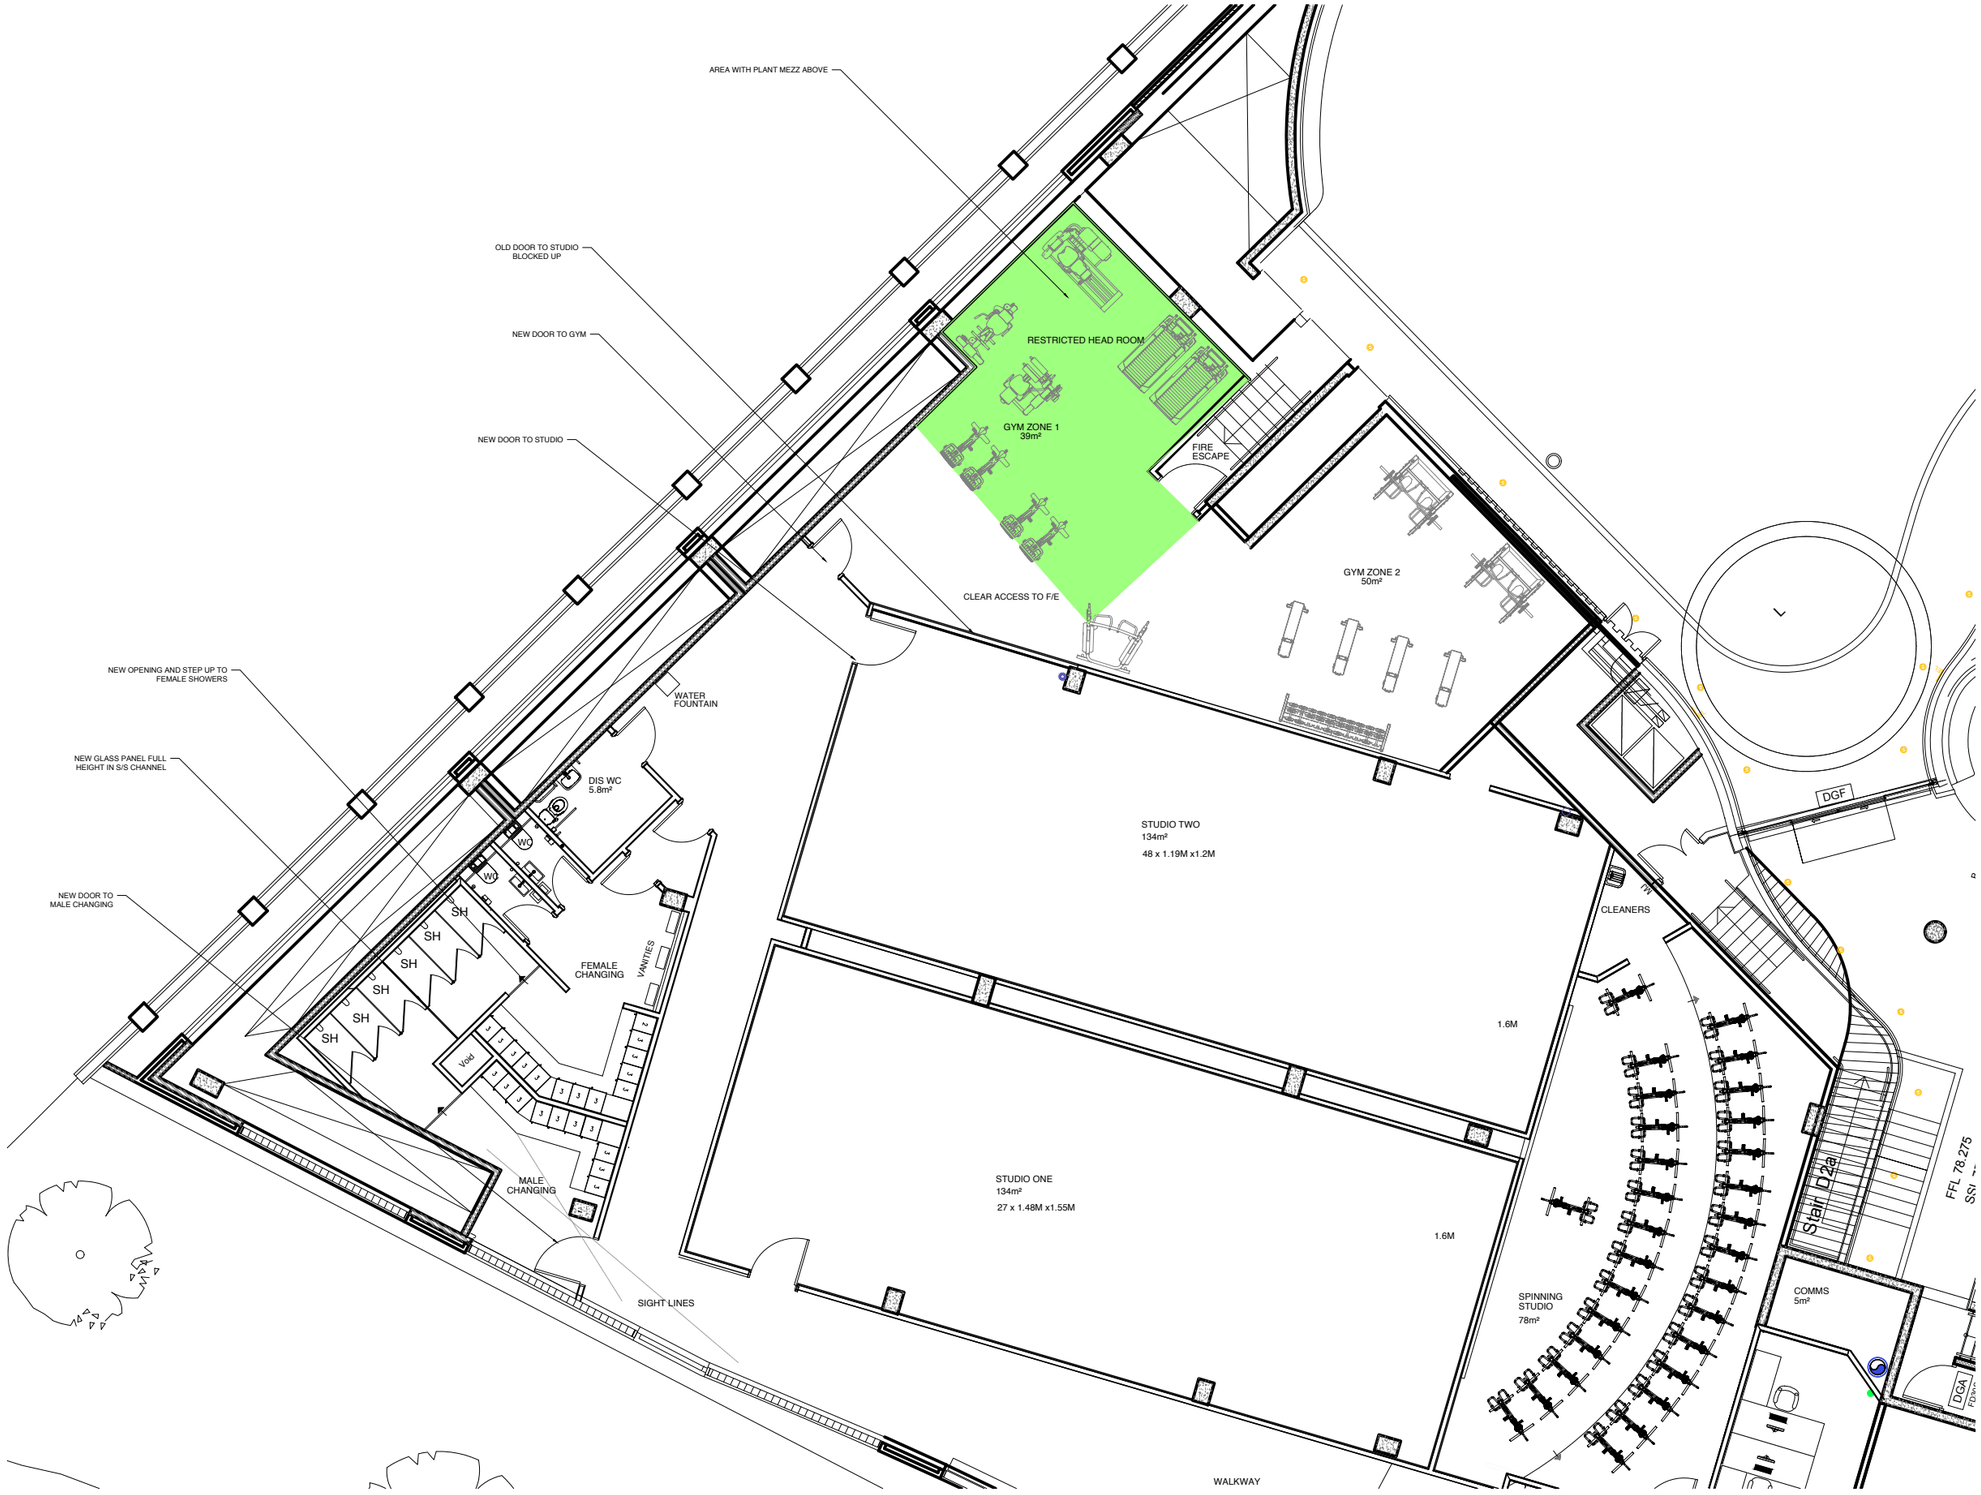

1 **PROPOSED PLAN**
. SCALE 1:50

SCALE: 1:50
0m 0.5 1 1.5 2.0 2.5

Notes:

The information contained in this document is proprietary to Zynk Design Ltd. This document is prepared for a specific project and incorporates calculations based on data available from the client at this time. By accepting and using this document, the recipient agrees to protect its contents from further dissemination. (Other than that within the organisation necessary to evaluate such specifications) Without the written permission from Zynk Design Ltd. the contents of this document are not to be reproduced or copied in the whole or in part.

Do not scale from the drawing and use figured dimensions only. Contractor must always check dimensions on site.Zynk Design Ltd. of any discrepancy at the earliest convenience. This drawing must be read with all relevant accompanying documents and specifications. If in doubt ask. Zynk Design Ltd. Must be be notified in writing of any discrepancies.

Drawing Copyright Zynk Design Ltd 2023 ©

Rev	Date	By	Notes
X	xx.xx.xx	XX	Xxxx

Rev	Date	By	Notes
X	xx.xx.xx	XX	Xxxx

Rev	Date	By	Notes

Rev	Date	By	Notes

1:50 @ A0

zynk | INTERIOR ARCHITECTURE & DESIGN
www.zynkdesign.com

Client: STUDIO SOCIETY

Project: STUDIO SOCIETY HAMPSTEAD

Issue: PRELIMINARY

Drawing Title: GENERAL ARRANGEMENT PLAN

Creation Date: 23.01.2023 | Scale: | Drawn by: JD | Checked by: ST

Drawing No: Z563 - Z-A0-100-GA | Rev: /