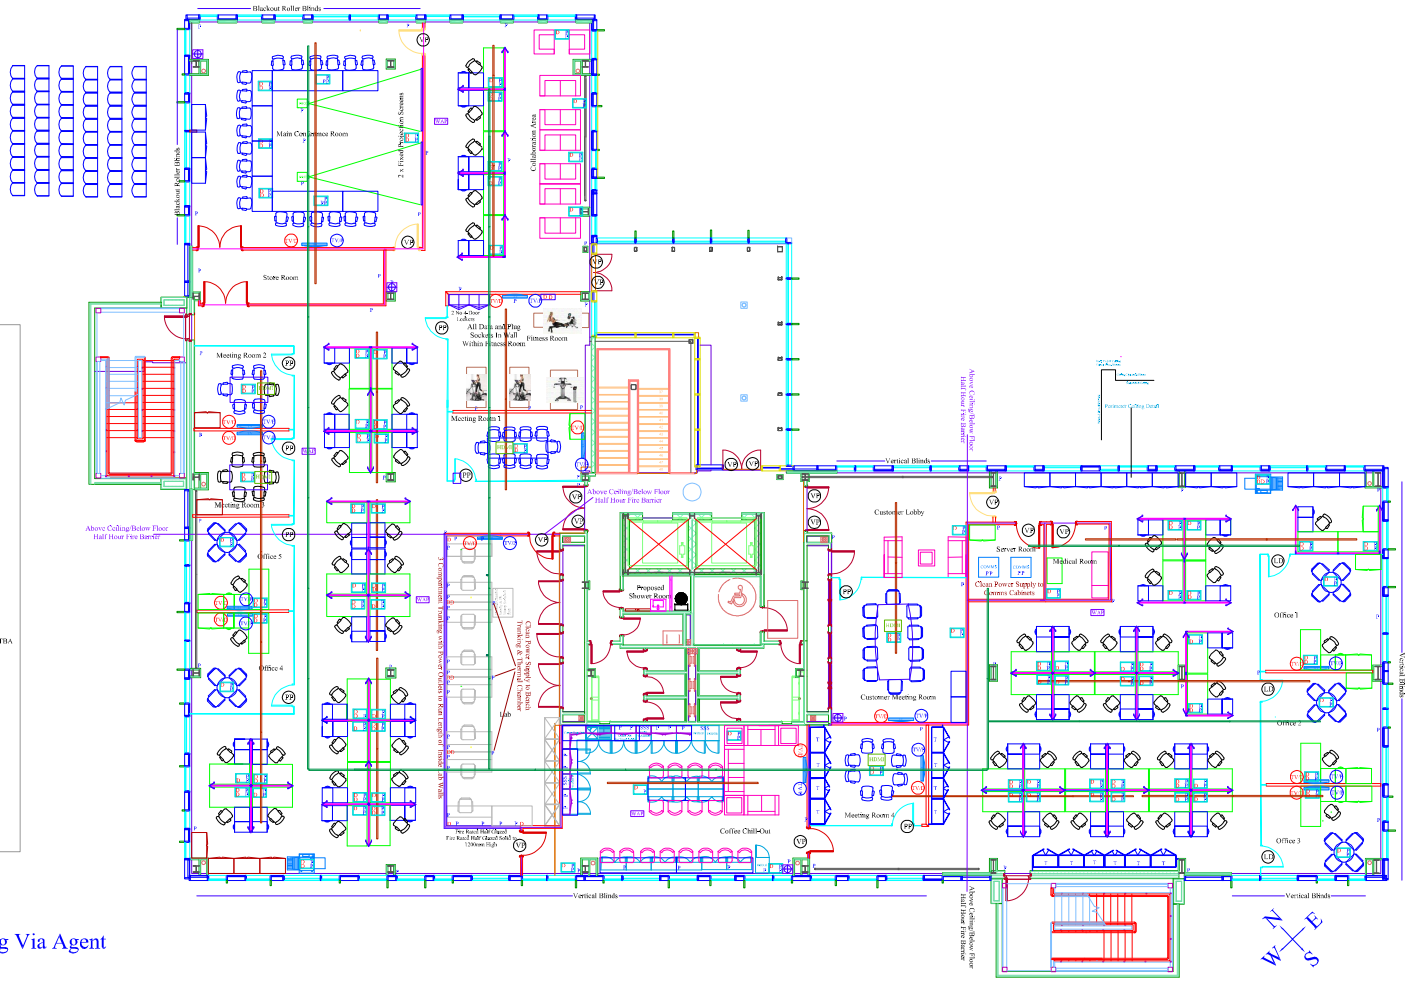

Client Supplied Drawing Via Agent

Key Approximate Positions

P/P	Push/Pull
V/P	Vision Panel
L/D	Lever Lock Door
	Green Existing Desks/Storage
	Pink New Screens
	Blue New Furniture
	Partition Glazed/1/2 Glazed 1/2 Hour Fire Rated
	Partition Solid
	Partition Solid ½ Hour Fire Rated/Sealed Baffle Fire Barrier Over Ceiling and Under Raised Floor
	Partition Solid Sound Baffle Fire Barrier Over Ceiling and Under Raised Floor
	Existing Structural Door
	Solid Non Fire Rated Door
	Full Height Glass Door
	Solid ½ Hour Fire Door
F.B.	Floor Box 1 Data Floorbox to Contains 2 Twin Power Outlets As Example.Exact Positions TBA
T.V.	T V Power Behind TV
T.V.	T V Data Behind TV Back to Comms
HDMI	1 HDMI Cable Power Stuff Tray in Floor Box 1 HDMI Coupler at Floor Box 1 Tray HDMI Lead to Next Behind TV
W.A.P.	Ceiling Wireless Access Points
	Ceiling Mounted Projectors C/W 2 Data Cables with 5Mtr Loop
P	Single Power Socket Hoovers/Water etc
D	Single Cat 6a Data Socket Back to Comms
SSS	Switched Spur Socket
	Water Machines
T	Tall Storage
	Under Floor Electrac
	Soft Seating/Collaboration/Kitchen
	Existing Walnut Storage
	Data Containment

Notice:This drawing is a private communication between Unique Office Solutions Limited and our Clients Only. It must not be loaned,copied,scanned or used in any way without the prior written consent of Adrian Boon and Unique Office Solutions Limited. Should these drawings be used to obtain alternative suppliers tenders or quotations, a minimum charge will be levied at a fee of £10,000.00 +VAT or charged on an hourly rate which ever is the greater. Under no circumstances use these as a supplier as you will be contravening Copyright Protection Laws

Disclaimer: We have undertaken these Drawings on your request, it must be stressed that these layouts are only valid once they have been passed by Building and Fire Regulation Approval and Building Works are practically able to be undertaken,this needs to be reconfirmed. Do not scale directly from AutoCAD files. All dimensions must be clarified and checked by client and verified on site prior to installation or fabrication. Proposals are subject to necessary Statutory and Landlords consent. Please do not keep superseded Drawings

Ceiling Height -2798mm	
Ceiling Void -1150mm	
Floor Void - 135mm	

	?

Unique Office Solutions Limited

Solutions House
56-58 Peregrine Road
Hainault
Essex
IG6 3SZ
07436101007

Client
Renesas Electronics Europe Ltd

Tittle & Address
2nd Floor
Nexus Harlow Science Park
London Road
Harlow
CM17 9LX

Scale A1 1:100

Date 17.02.2021

Drawn By ATB

Drawing No REN22022021 Rev 21 BR4
Furniture Partitions Floorbox
Power Data