CBRE

Earlham Street

4th Floor

STOiCA
workplace design & build

PROPOSED GENERAL ARRANGEMENT

scale: 1:30@A1

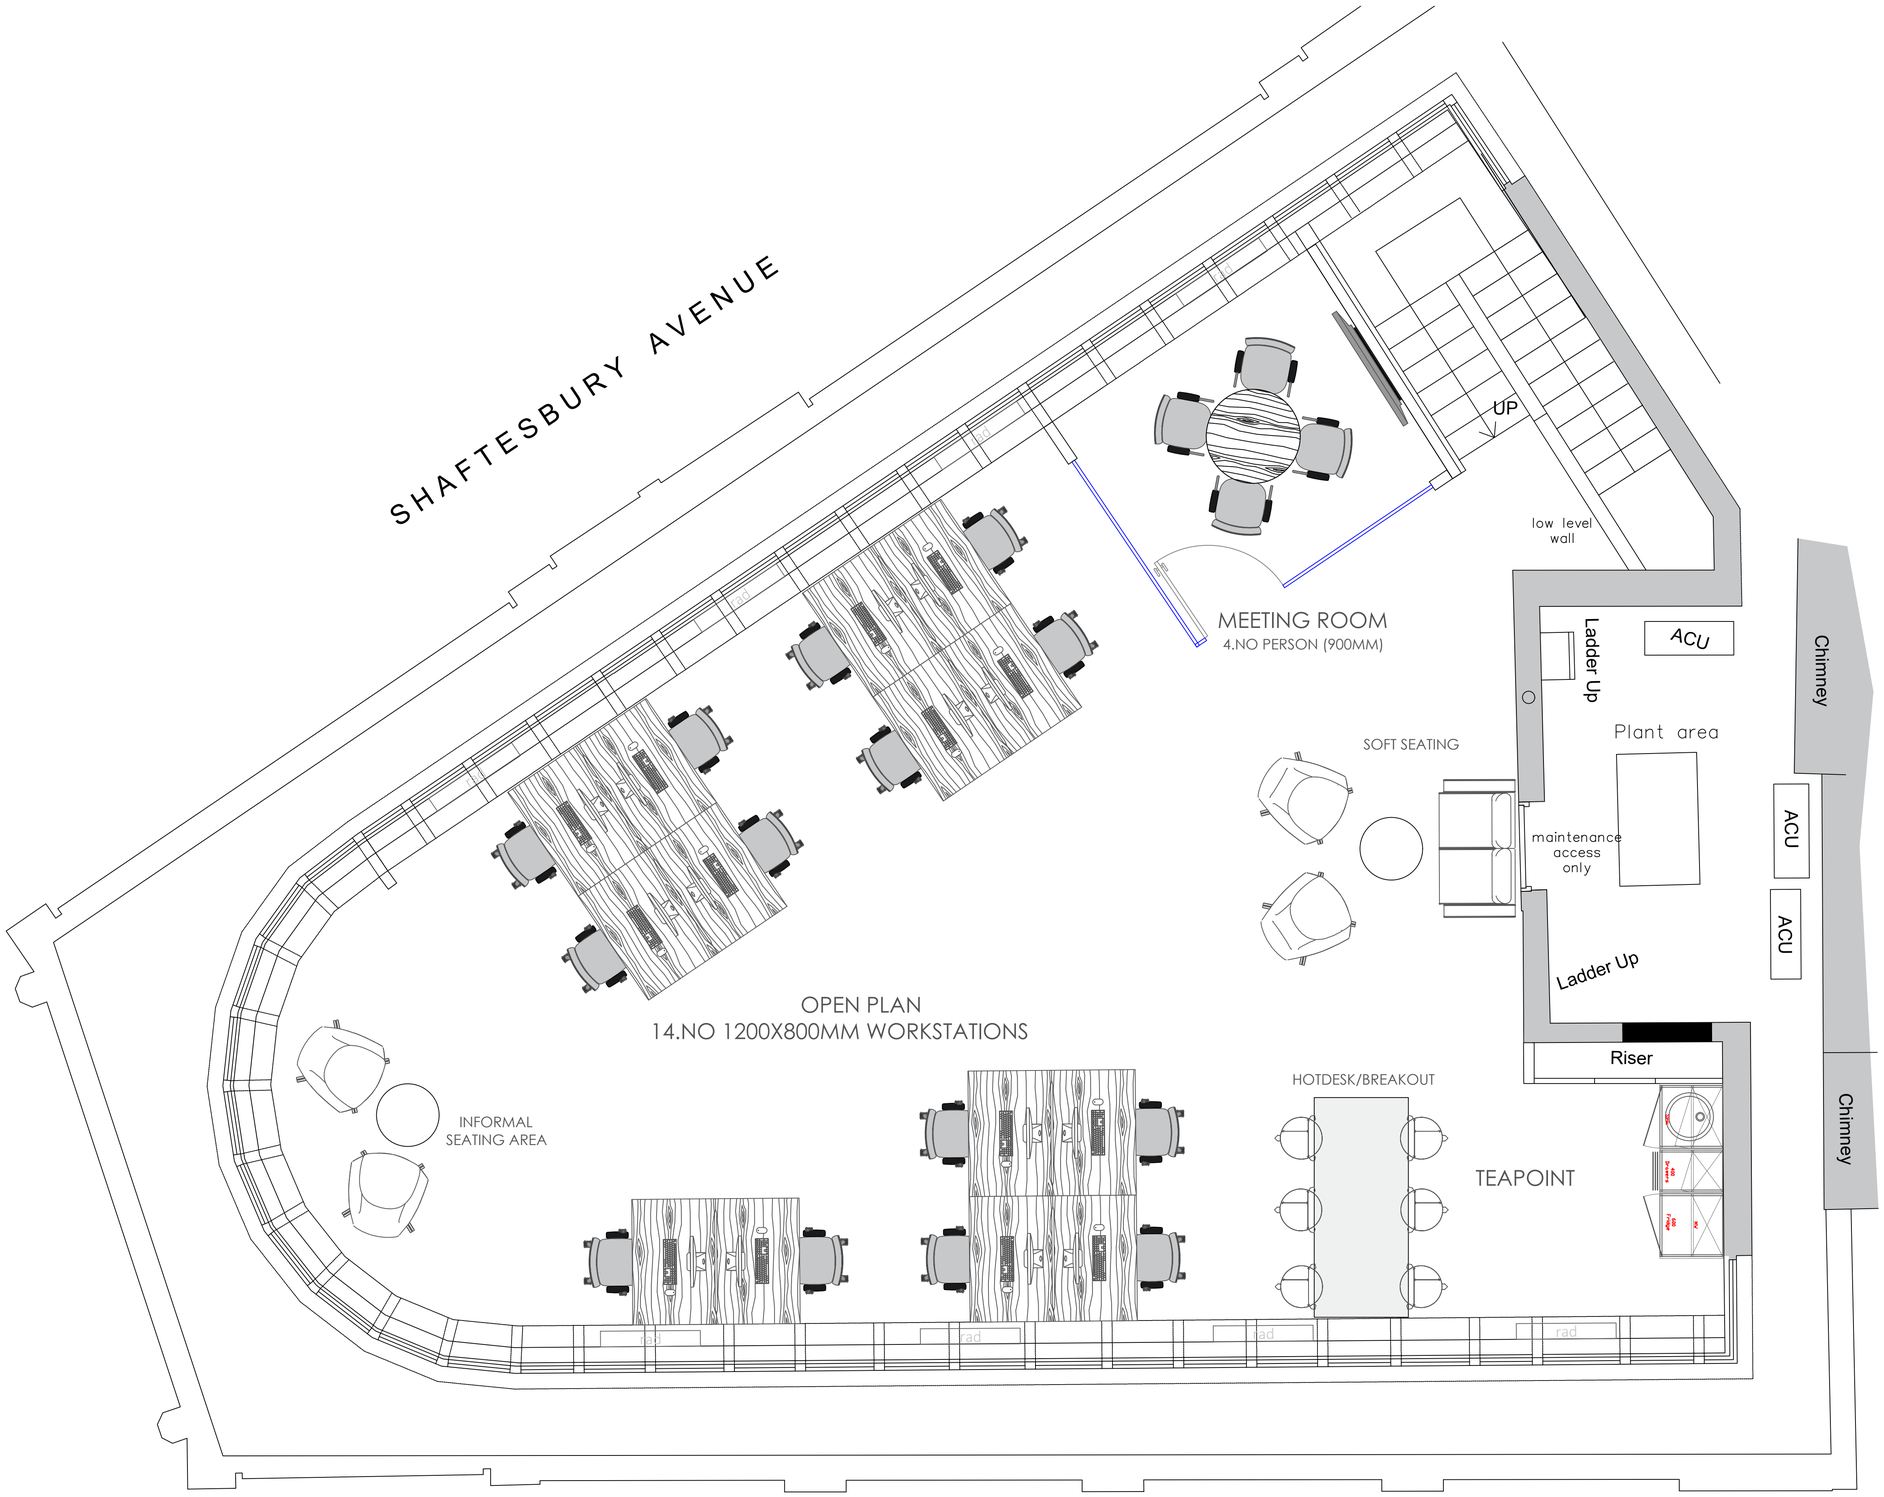

This drawing is the property of **Stoica** © 2015

This drawing has been prepared from historical information that cannot be guaranteed accurate. Responsibility is not accepted for errors made by others in scaling from this drawing. All construction information should be taken from figured dimensions only. All dimensions should be checked on site prior to the manufacture of any components.

Do not scale drawing.

Rev	Notes	By	Checked	Date

Status

CONSTRUCTION

Client

Unit 202
1st Floor Poultry Market
East Poultry Avenue
London
EC1V 2NX

STOiCA
workplace design & build

t: 020 7305 5812
info@stoica-office.co.uk
Stoica-office.co.uk

Project	Project Number
Earlham Street 4th FLOOR	STC5315

Drawing Title
PROPOSED GENERAL ARRANGEMENT

Drawn By	Date	Scale @ A1
AP	10/01/21	1:30

Drawing No	Revision
GA	/