MARIS

THE WORKPLACE DESIGN EXPERTS

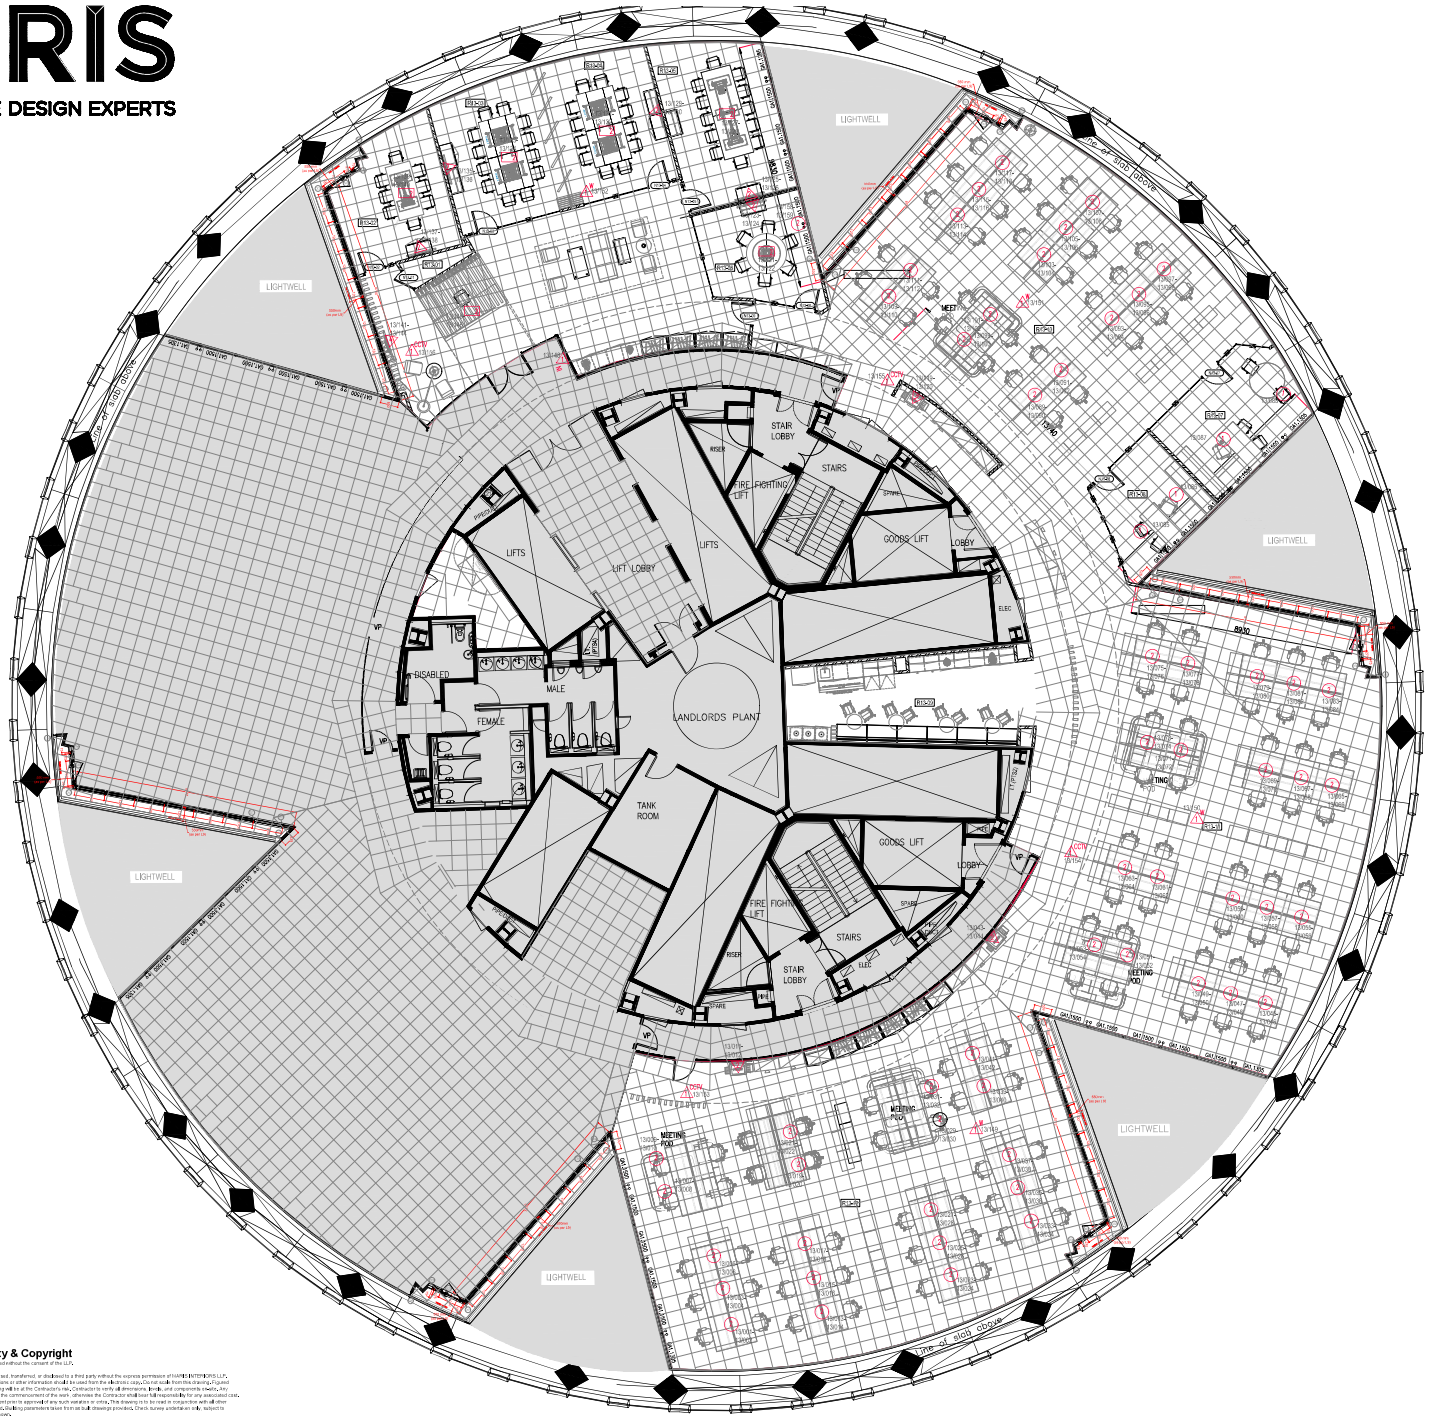
LIGHTWELL
LIGHTWELL
LIGHTWELL
LIGHTWELL
LIGHTWELL
STAIR LOBBY
STAIRS
FIRE FIGHTING LIFT
GOODS LIFT
LOBBY
ELEC
LIFTS
LIFT LOBBY
LIFTS
DISABLED
MALE
FEMALE
LANDLORDS PLANT
TANK ROOM
GOODS LIFT
LOBBY
FIRE FIGHTING LIFT
STAIRS
STAIR LOBBY
ELEC
MEETING POD
MEETING POD
MEETING POD