
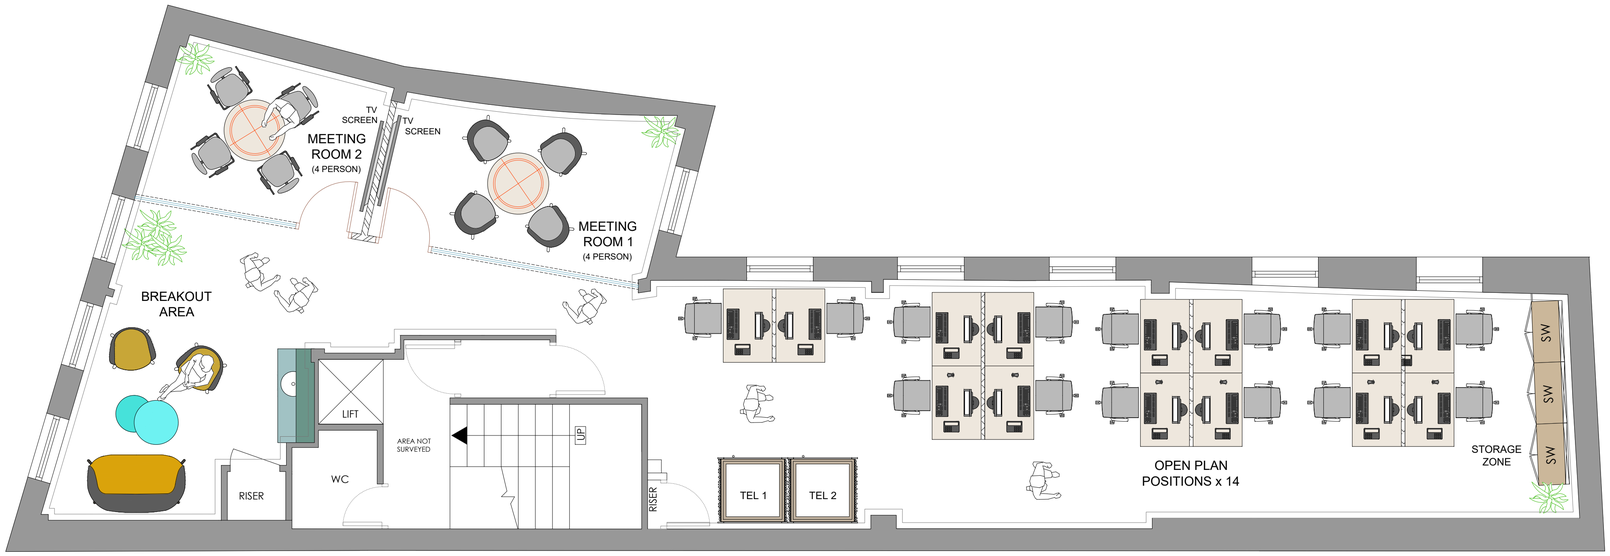


FIRST FLOOR - MIXED

BREAKDOWN OF FACILITIES:

TEA POINT
4 PERSON BREAKOUT AREA
2 x 4 PERSON MEETING ROOM
2 x 1 PERSON PHONE POD
1 x STORAGE ZONES
14 x OPEN PLAN DESKING (1200x800mm)

TOTAL HEADCOUNT - 14 WORKING DESK POSITIONS

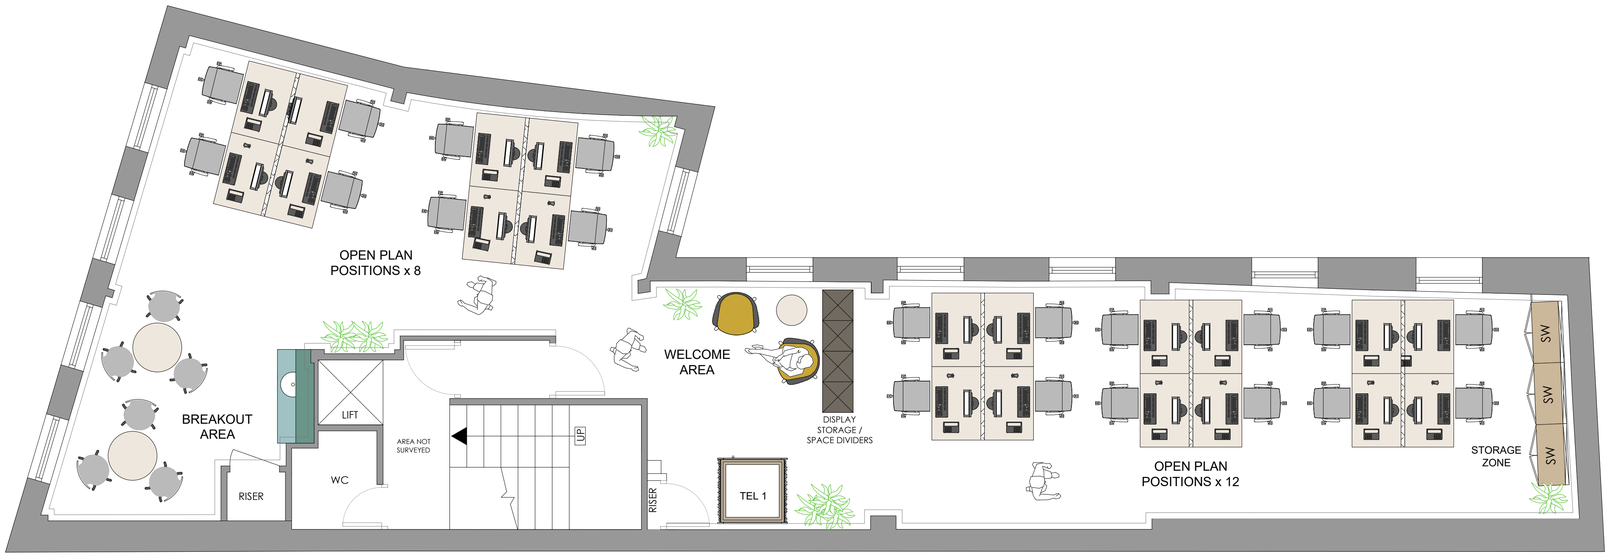

FIRST FLOOR - OPEN PLAN OPTION 1

BREAKDOWN OF FACILITIES:

TEA POINT
6 PERSON BREAKOUT AREA
WELCOME AREA
1 x 1 PERSON PHONE POD
1 x STORAGE ZONES
20 x OPEN PLAN DESKING (1200x800mm)

TOTAL HEADCOUNT - 20 WORKING DESK POSITIONS

ANTON PAGE (471) OCT'26
SKETCH PLAN ONE - FIRST FLOOR OPTION 1 & 2
123 ALDERSGATE STREET, EC1
SCALE 1:50

Engage • Inspire • Deliver
macdesign

© Copyright 2026 macdesign Services Limited - 07743 069559 - macdesign.london