


1 **Location Plan**
1 : 500

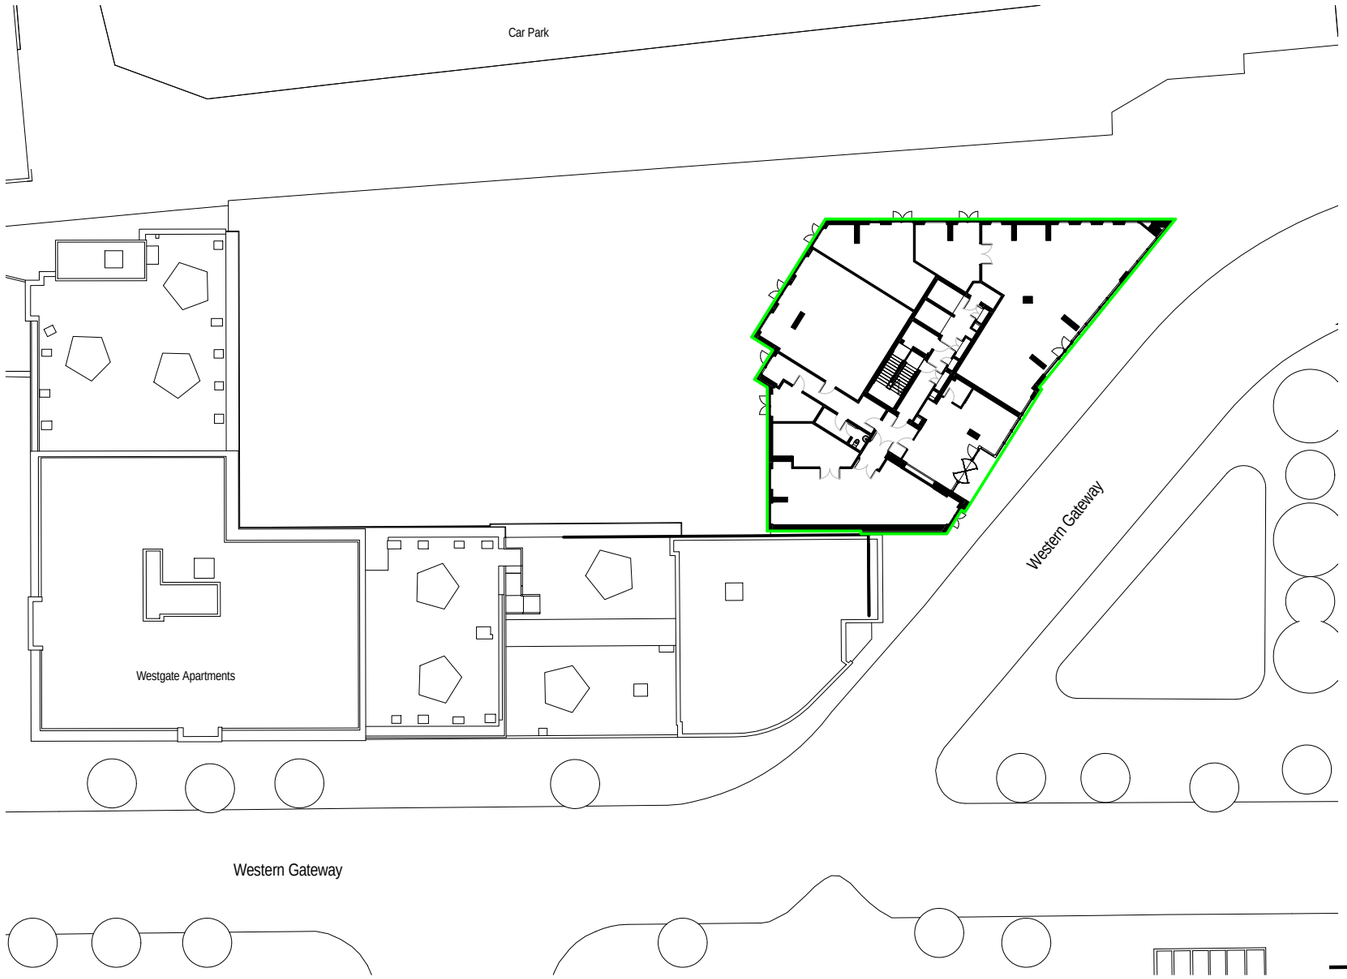

2 **Level GF**
1 : 200

Legend:

Commercial Unit Boundary

Extent of building

0 1m 5m
1:500 @ A3

0 5m 10m
1:200 @ A3

N

Revisions				
P	1	26.05.17	PH	First Issue

project name: **Western Gateway**

drawing reference: Level GF Commercial Area Conveyance Plan

job number: M9224-9000

drawing number: DRG-40-GF001

rev: P1

status:

cad ref: C:\Revit Local\M9224_HUN_XX_M3D_ZZ_A_050000_X_CentralFile_0hallxxp.rvt

date: 26/05/17

sheet:

drawn: P.H.

scale: As indicated @ A3

checked: P.G.

Hunters is a trading name of Hunter & Partners Limited.
© Hunter & Partners Limited. All rights reserved.

hunters

Space One Beadon Road
London W6 0EA

T 020 8237 8200
F 020 8741 2814
mail@hunters.co.uk

www.hunters.co.uk