All rights reserved. This drawing is the property of West + Vittori and may not be reproduced or otherwise outside the scope of project, without prior consent.

Do not scale from drawings. All dimensions must be checked and verified on site before any works are undertaken. Any discrepancies must be reported as soon as possible, in writing to West + Vittori .

All drawings are to be read in conjunction with relevant specifications and workmanship clauses.

Space Plans are indicative and subject to a full technical review of the building specification.

Notes:

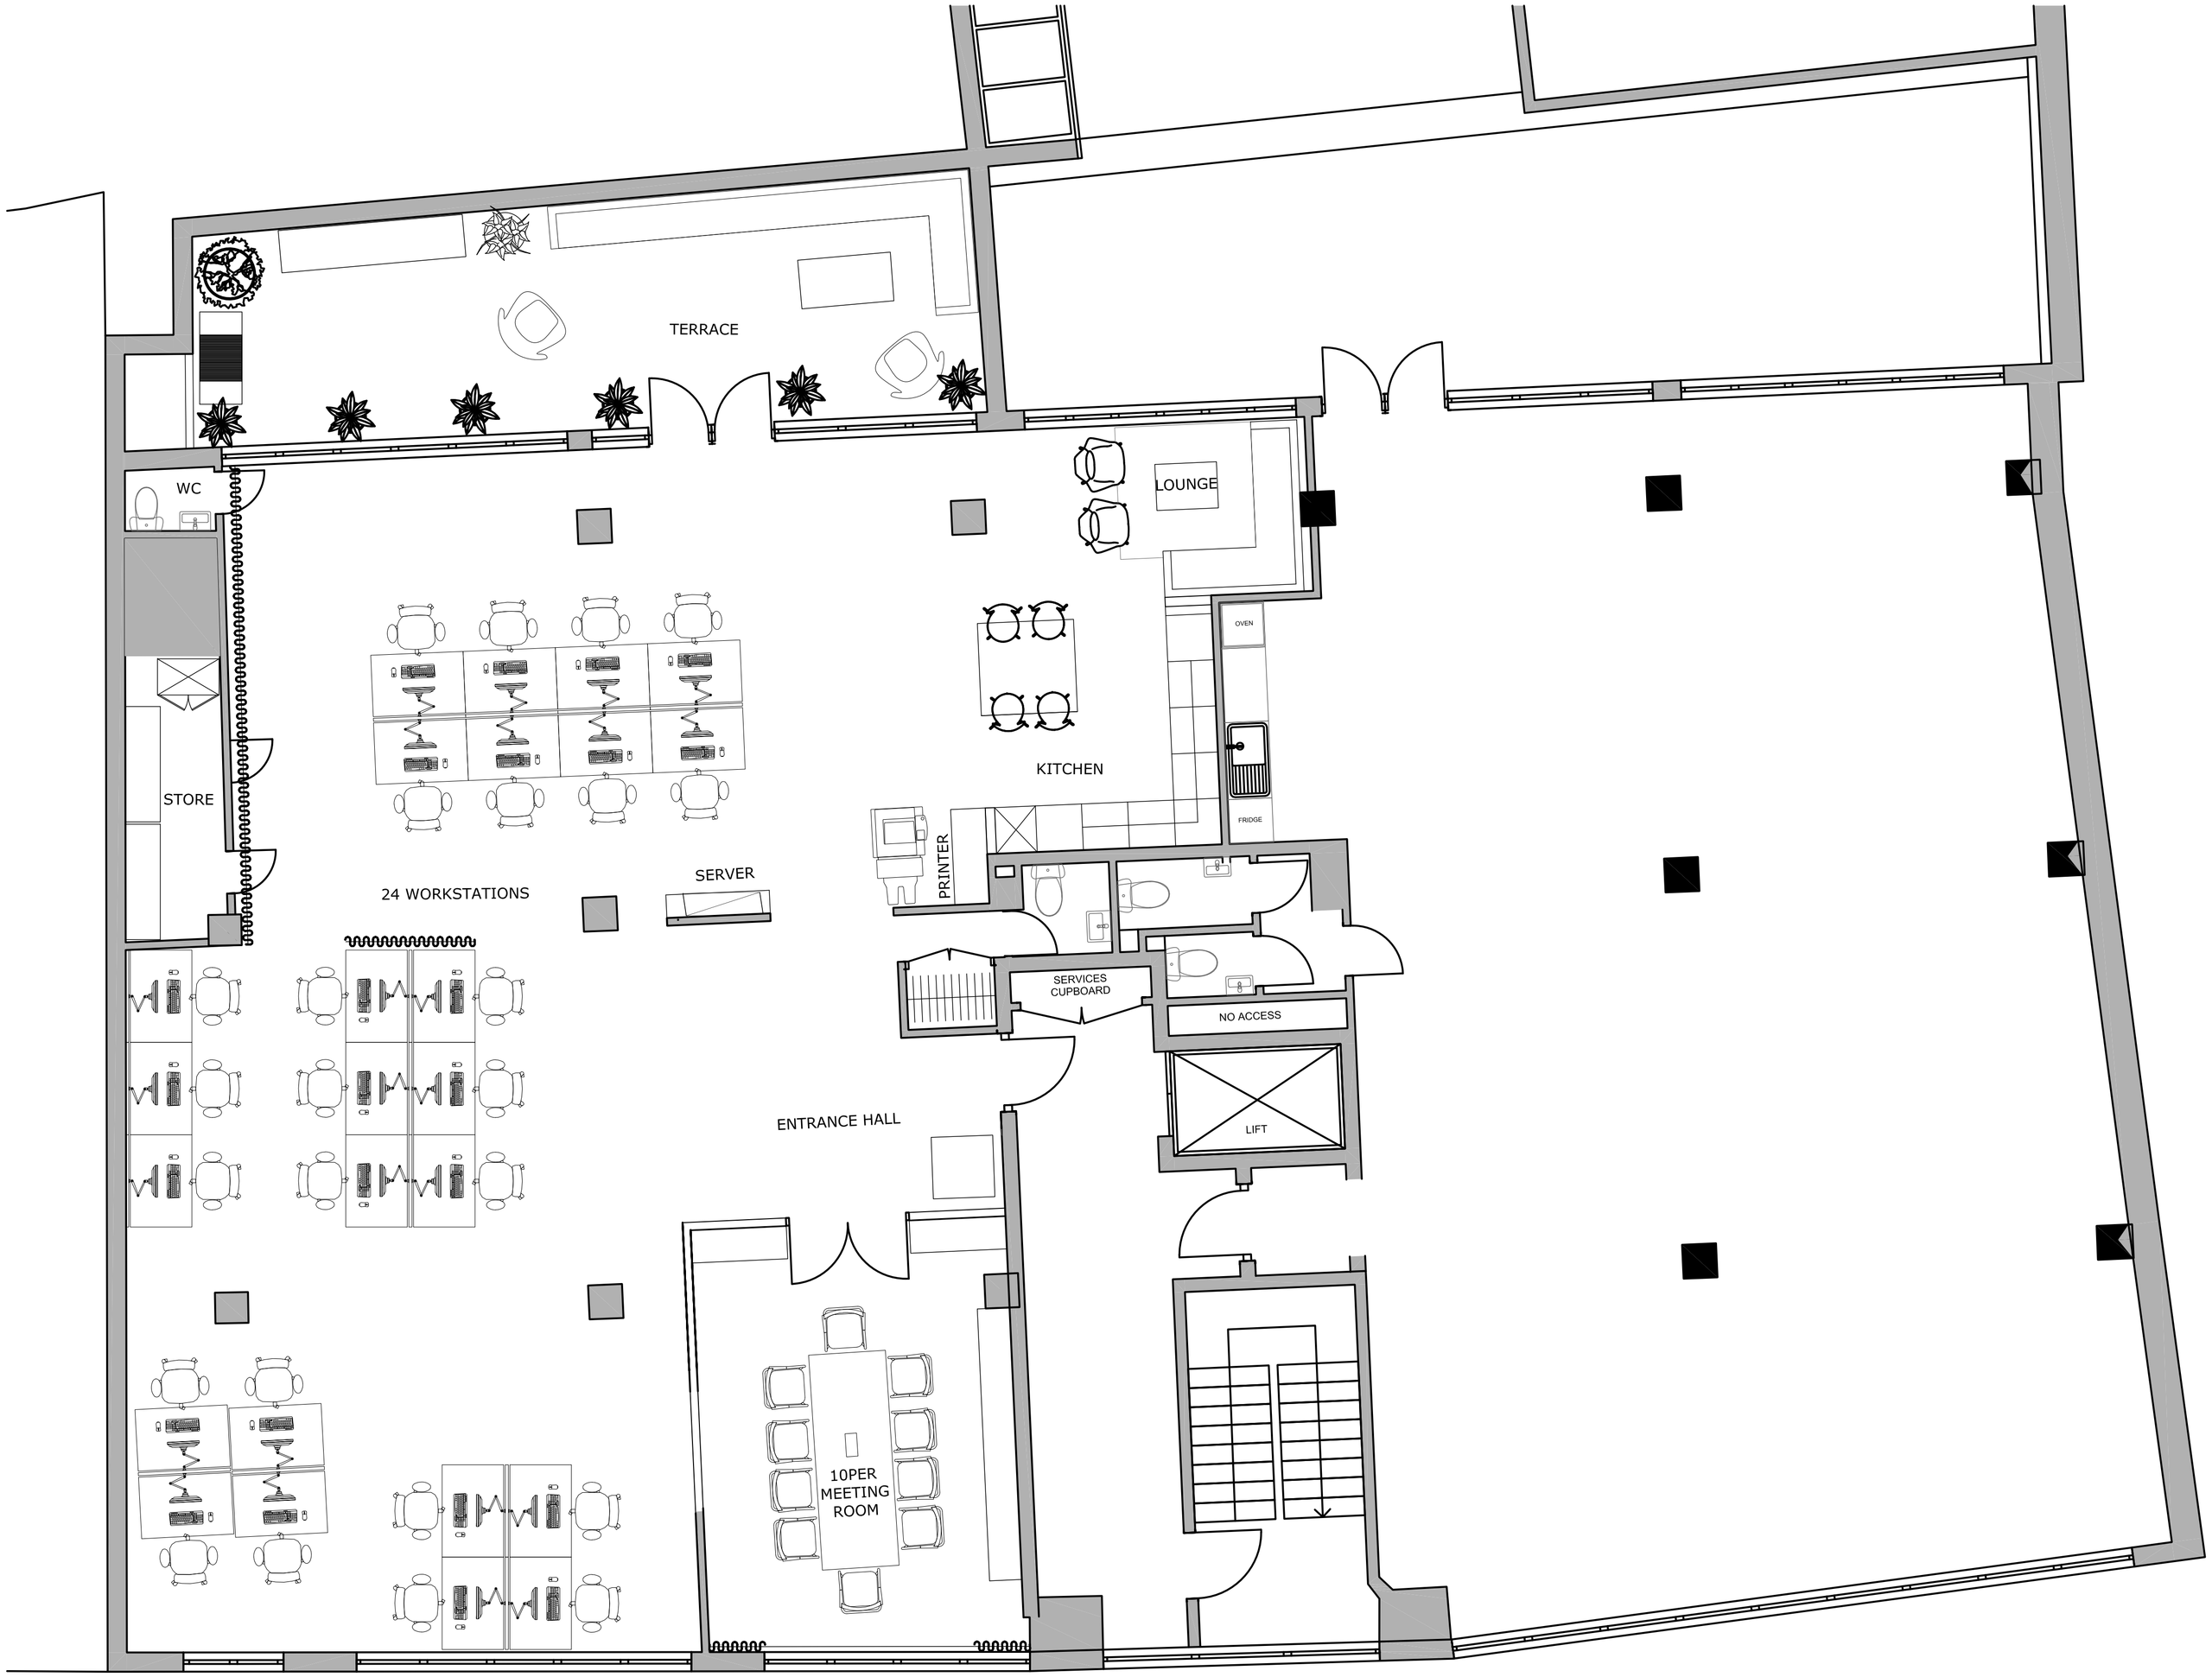

1 PROPOSED FIRST FLOOR SPACE PLAN

Scale: 1:100

Rev	Date	Revision note	By	Chkd

STATUS #

West + Vittori
29 Finsbury Circus
London
EC2M 5QQ
T: 0203 772 4551
E: hello@westandvittori.com

CLIENT
Southwark Square

PROJECT
38 Southwark Street
London
SE1 9HP

PROJECT NO 1070.000

DESCRIPTION
First Floor
Proposed Space Plan
Tenant A

DATE	12.02.2024	Drawn	NC
SCALE	1:100@A3	Checked	-

DRAWING NO 1070-01-SK02 REV #

© West + Vittori
All rights reserved, including but not limited to The Copyright, Designs and Patents Act 1988