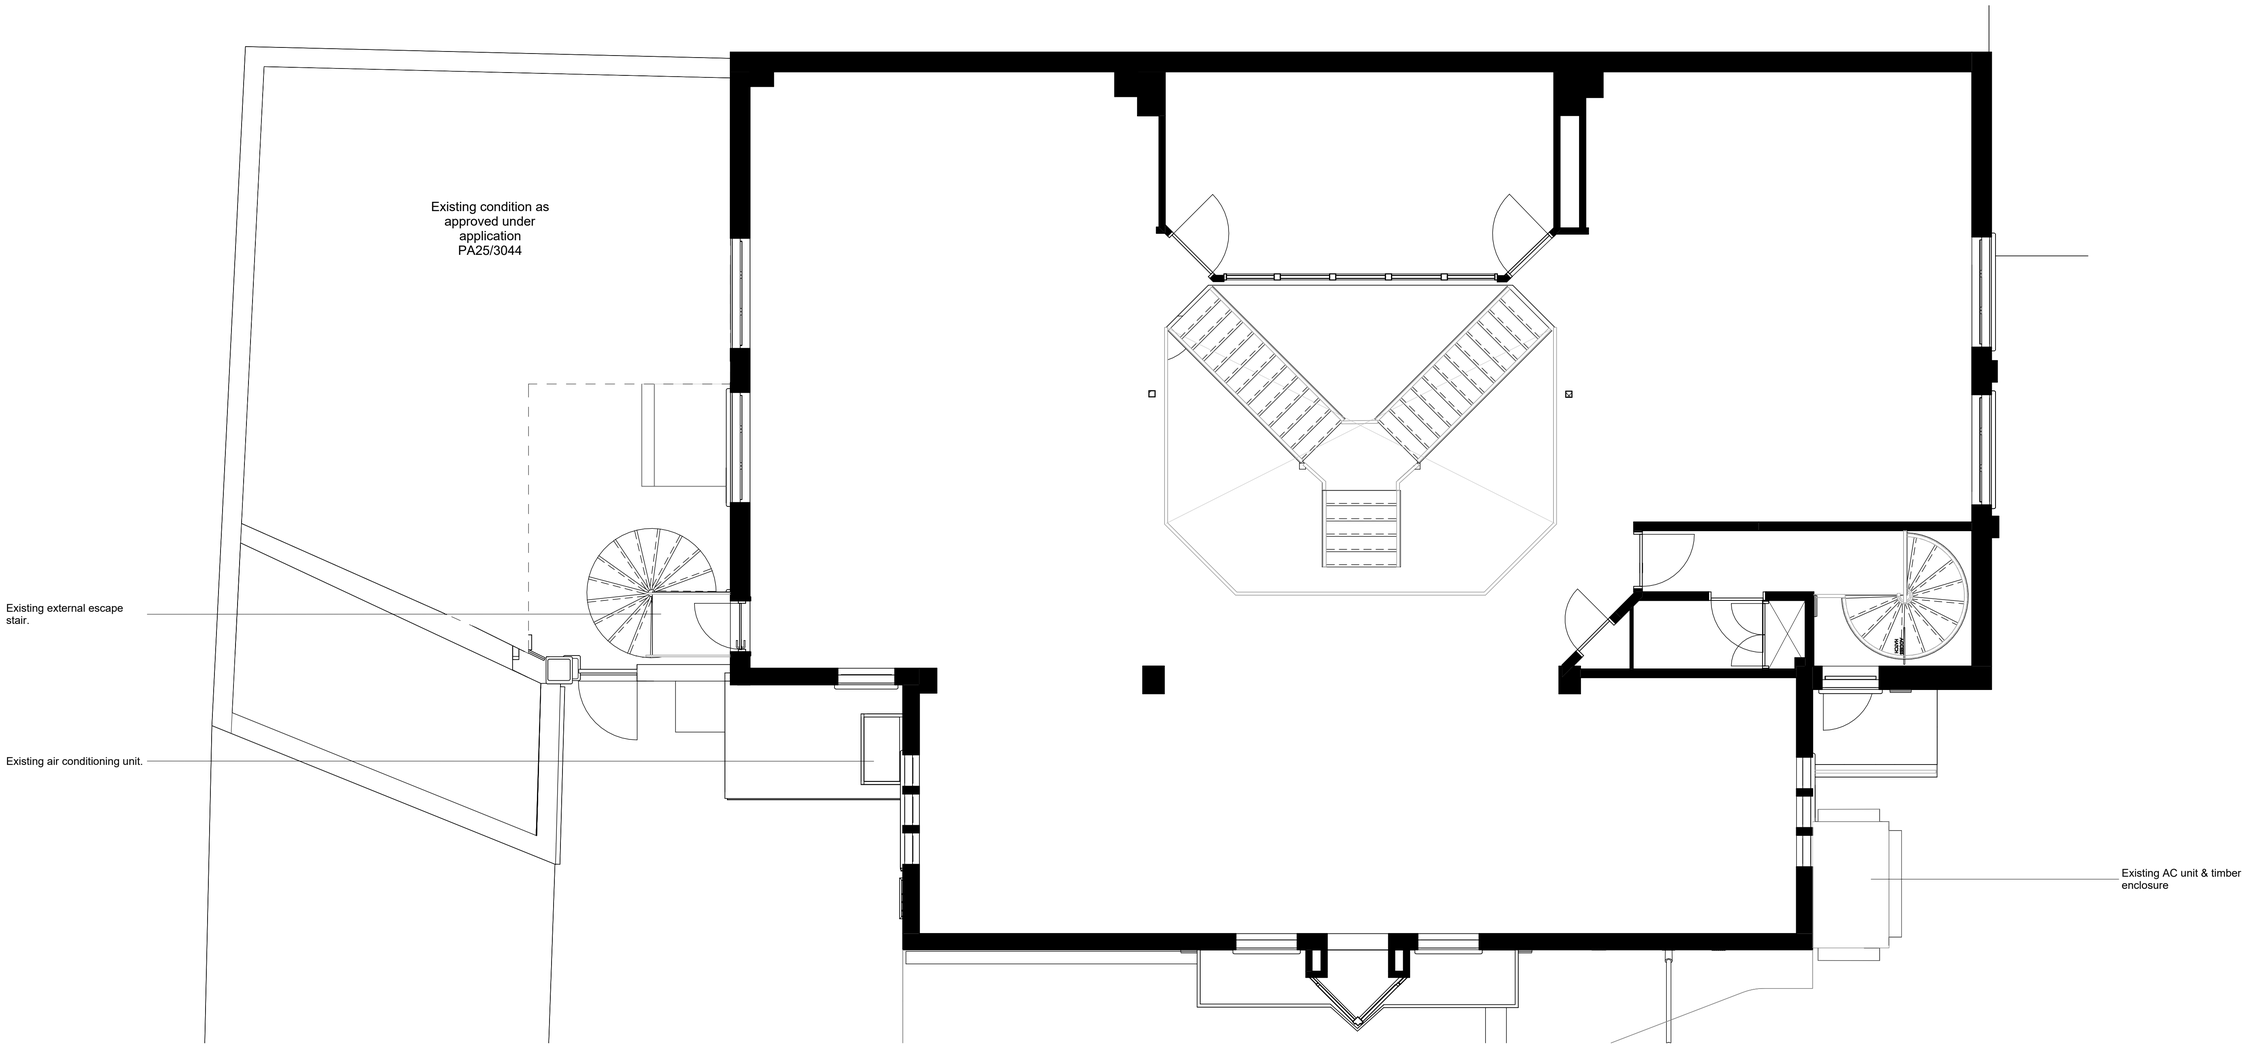

1 Existing First Floor Plan
1 : 50

N Family Club
47-49 Charlotte Road
London
EC2A 3QT

Tel: 020 3865 7402

REV	DATE	DESCRIPTION	DRAWN	CHKD
01	20.01.26	Planning Issue	LG	LG

0m 1m 2m 3m 4m
SCALE BAR 1:50 @ A1

Drawing Title
EXISTING FF PLAN

Site Address
Prospect Studio,
Barnes High Street
SW13 9LE

Drawing Number
BRS001 -PL011

Status
PLANNING

Drawing Revision
01

Scale
1:50 @ A1 / 1:100 @ A3

Origination Date
12/01/25