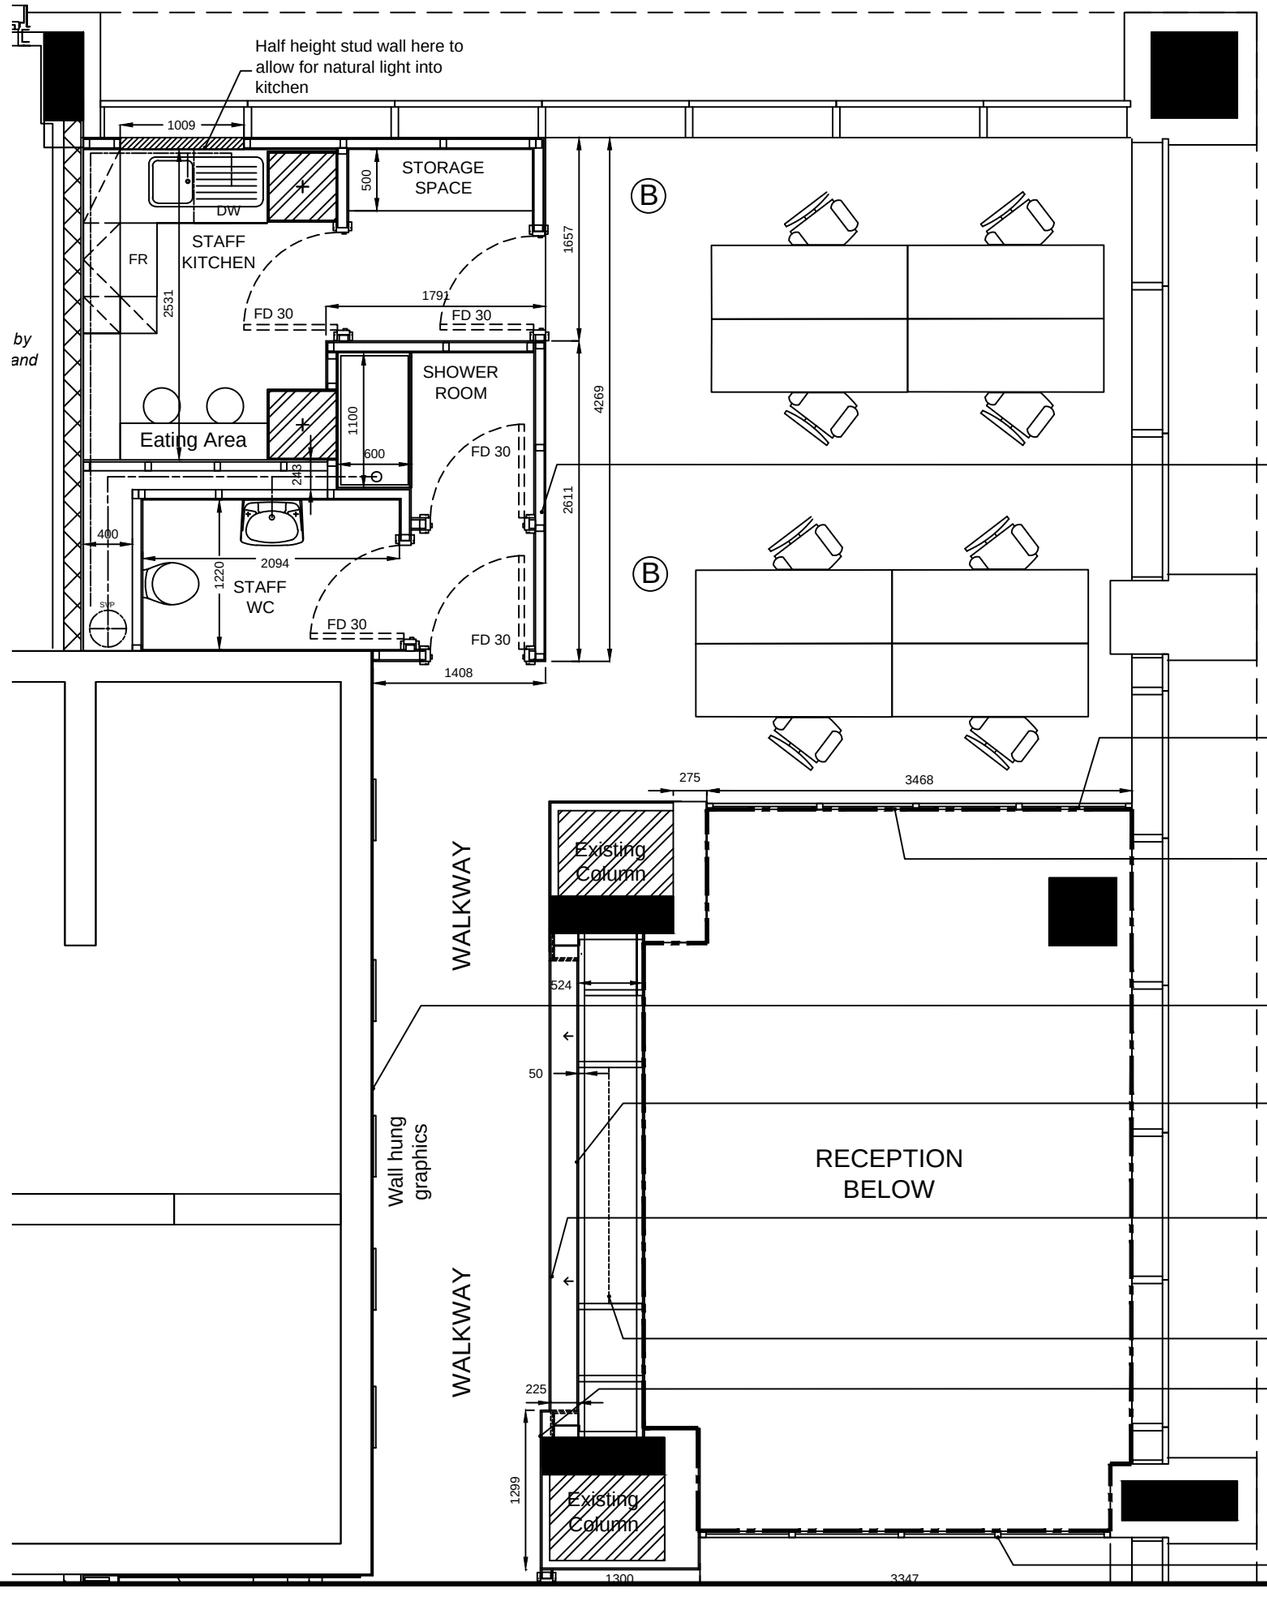

EXISTING STRUCTURE FINISHING
12.5mm PLASTERBOARD (NOMINAL 9.8KG/m2) MOUNTED ON DABS PLUS CONTINUOUS PERIMETER PLASTER DAB TO SEAL DRYLINING AT TOP AND BOTTOM

NEW PARTITION WALLING AND COVERING
12.5mm PLASTERBOARD (NOMINAL 9.8KG/m2) MOUNTED ALUMINUM STUDS

Ⓑ RESIDENTIAL/ LETTING VIEWERS

Dashed line indicates floor perimeter above at mezzanine level.

New stud wall to these areas with partition doors to meet building regulation requirements Part B. 30mins fire resistance

Glazed wall - installation system by supplier

All glazing to be in accordance with Building regulations Part K . Protection against Falling, Collision & Impact

All Existing walls lined with 12.5mm Plaster board. Dot and dab and skimmed over. to be painted White.

Columns here supporting plasma screen wall to secured at Ground Floor level and be to full height to underside of existing Ceiling

Where possible rear of Columns to be finished In straight run of Plasterboard to provide flush finish to walls of Walkway

Plasma Screens below

Rear of Columns to have Plasterboard applied only

All glazing to be in accordance with

TITLE : INDESCON COURT

First Floor - Part 1
Scale 1:50

19/03/2013

BradleyDyer
The strategic creative consultancy

DRAWING NO : FF-02 REV-F